MICROFILMED
DEC 10 1987

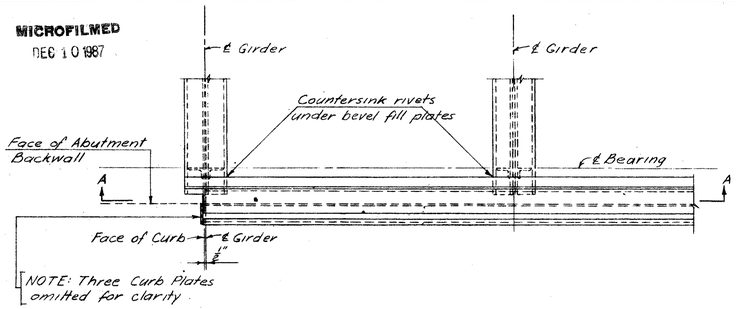

PART PLAN OF END FINISH

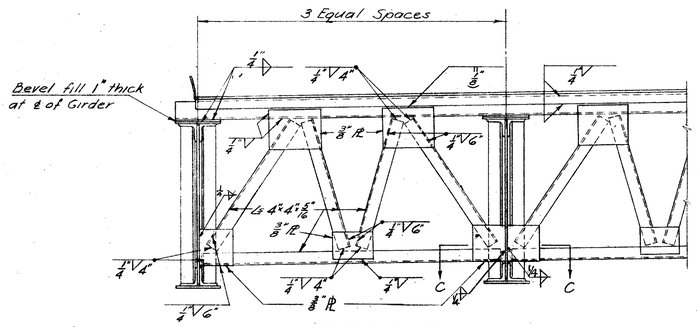

SECTION A-A

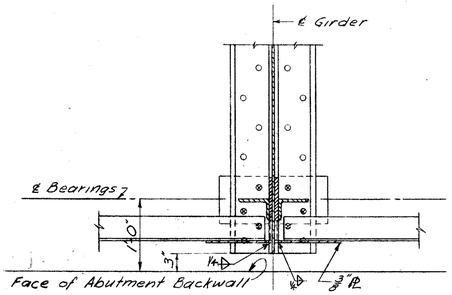

SECTION C-C

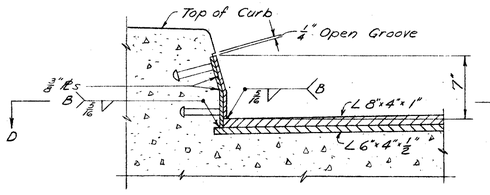

SPLASH GUARD DETAIL

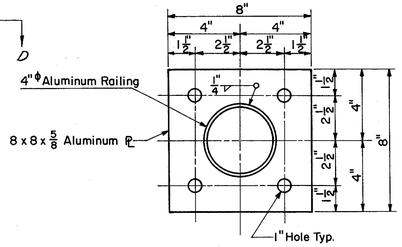

ANCHOR PLATE FOR ABUTMENT RAILING
4 REQUIRED PER STRUCTURE
Include With Item S-14 For Payment

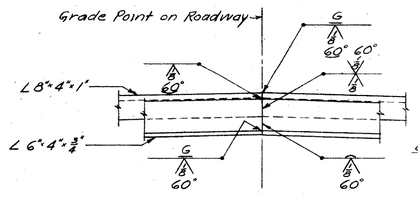

WELDED BUTT JOINT IN SUPERSTRUCTURE
END FINISH ANGLES AT GRADE POINT

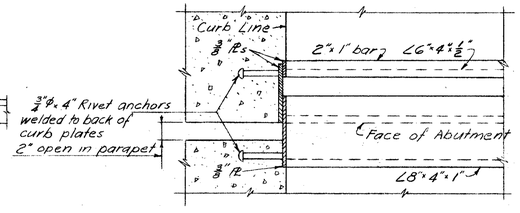

SECTION D-D

FED. RD. DIVISION	STATE	PROJECT	
2	OHIO	ACI-1103(21)	

419
488

LAKE COUNTY
SEC. LAK-1-12.89

SEC. C-32 FED. AID PROJ. NO. ACI-1103 (21)

PREPARED BY
CAPITOL ENGINEERING ASSOCIATES, DILLSBURG, PA.
FOR
STATE OF OHIO
DEPARTMENT OF HIGHWAYS

MISCELLANEOUS STEEL DETAILS

BRIDGE NO. LAK-1-1370
S.R.1 UNDER RELOC. S.R.44 (EAST & WEST BRIDGE)
LAKE COUNTY
STA. 370+01.86

DESIGNED	DRAWN	TRACED	CHECKED	REVISED DATE	REVISED
J.Morgan	J.Morgan		J.R.O.		

Sheet 13