1-08 FF-1

SUMMARY OF R/W REQUIRED

PARCEL NO.	OWNER	AREA ACRES	EXIST. BLDGS.	SHEETS NO.	REMARKS
32-1LA	DIAMOND ALKALI COMPANY	33.36		3-6	
32-1X	DIAMOND ALKALI COMPANY	0.26		3&4	
32-1Y	DIAMOND ALKALI COMPANY	0.03		4	
32-1Z	DIAMOND ALKALI COMPANY	0.04		5&6	
32-1A-LA	DIAMOND ALKALI COMPANY	23.41		5,6,7,9	
32-2LA	EVELYN & MIKE SPISAK	0.71		4	
32-3LA	RUDY & ISABEL YEAGER	12.16		5&6	
32-3X	RUDY & ISABEL YEAGER	0.07		5	
32-4LA	FRANK N. & ELIZABETH M. STANTON	0.13		6	
32-5LA	JOSEPH C. & MILLIE GARRISON	0.15		7	
32-5	JOSEPH C. & MILLIE GARRISON	1.90		7	
32-5WA	JOSEPH C. & MILLIE GARRISON			7	NO R/W REQ.
32-6LA	EDWIN H. & MYRTLE E. BECKER	2.30	YES	7	
32-6	EDWIN H. & MYRTLE E. BECKER	2.77		7	
32-7LA	ORR E. & PEARL S. MAY	1.63		7	
32-8LA	LONNIE & REBA BOALS	1.83		7	
32-8	LONNIE & REBA BOALS	0.07		7	
32-9LA	CARL H. & DORIS SKYTTA	1.58		7&8	
32-9	CARL H. & DORIS SKYTTA	0.50		7	
32-9X	CARL H. & DORIS SKYTTA	0.16		8	
32-10LA	ELLEN B. DICKEY	1.68		7,8,9	
32-10	ELLEN B. DICKEY	1.08		7,8,9	
32-10X	ELLEN B. DICKEY	0.02		8	
32-11LA	PAUL & DOROTHY WALKER	1.66		8&9	
32-11	PAUL & DOROTHY WALKER	1.23		8&9	
32-12LA	ANTHONY N. & NAOMI R. SCHOMMER	1.74		8&9	
32-12	ANTHONY N & NAOMI R. SCHOMMER	1.14		8&9	
32-13LA	CHARLES B. HARDING	2.32	YES	8&9	
32-13	CHARLES B. HARDING	1.42		8&9	
32-13X	CHARLES B. HARDING	0.02		9	

PARCEL NO.	OWNER	AREA ACRES	EXIST. BLDGS.	SHEETS NO.	REMARKS
32-14LA	WALLACE COURT	12.35	YES	8&9	
32-14	WALLACE COURT	4.35		8&9	
32-14A	WALLACE COURT	0.01		8	
32-15LA	CHARLES HLADIK	2.45		8&10	
32-16LA	FREDERICK A. ANDERSON	8.74		8&10	
32-16	FREDERICK A. ANDERSON	0.21		10	
32-16A	FREDERICK A. ANDERSON	0.21		10	
32-28ALA	GEO. & LENA M. JACOBS	2.26		18&19	
32-17LA	ELGA RADCLIFFE POMEROY & LLOYD L. POMEROY	1.97		10-13	
32-17	ELGA RADCLIFFE POMEROY & LLOYD L. POMEROY	0.19		10	
32-17A	ELGA RADCLIFFE POMEROY & LLOYD L. POMEROY	0.16		10	
32-17T	ELGA RADCLIFFE POMEROY & LLOYD L. POMEROY	0.47		10	
32-17A-T	ELGA RADCLIFFE POMEROY & LLOYD L. POMEROY	0.80		10	
32-17B-T	ELGA RADCLIFFE POMEROY & LLOYD L. POMEROY	0.29		11,12,13	
32-17C-T	ELGA RADCLIFFE POMEROY & LLOYD L. POMEROY	0.57		11,12,13	
32-18	THE BALTIMORE & OHIO RAILROAD COMPANY	0.502		11,12,13	
32-19LA	LLOYD L. POMEROY	2.08		11,12,13	
32-19WD	LLOYD L. POMEROY	0.007		11,12,13	
32-19A-LA	LLOYD L. POMEROY	2.88		11&14	
32-19A-X	LLOYD L. POMEROY	0.32		14	
32-20LA	FLORENCE GRACE KENNEDY	2.67		11	
32-21LA	GEORGE V. BATES	0.92		11&14	
32-21X	GEORGE V. BATES	0.99		11&14	
32-22LA	THE METHODIST UNION OF CLEVELAND OHIO, A CORPORATION	7.23		14&15	
32-22WA	THE METHODIST UNION OF CLEVELAND OHIO, A CORPORATION			14	NO R/W REQ.
32-22X	THE METHODIST UNION OF CLEVELAND OHIO, A CORPORATION	0.38		14	
32-22Y	THE METHODIST UNION OF CLEVELAND OHIO, A CORPORATION	0.23		14	
32-23LA	EDWARD C. & ELLEN R. ZORN	7.71		14&15	

PARCEL NO.	OWNER	AREA ACRES	EXIST. BLDGS.	SHEETS NO.	REMARKS
32-23X	EDWARD C. & ELLEN R. ZORN	2.06		15	
32-24LA	MARY PARREY	9.90		15&16	
32-25LA	THEODORE H. EICKHOFF	16.08	YES	15-17	
32-25	THEODORE H. EICKHOFF	0.30		16	
32-25A	THEODORE H. EICKHOFF	.046		17	
32-26LA	CLYDE D. & PEARL A. WALLACE	1.12		16&17	
32-26	CLYDE D. & PEARL A. WALLACE	1.44		16&17	
32-27LA	MARY RASCH ET. AL.	12.09		17&18	
32-27	MARY RASCH ET. AL.	3.24		17,18,19	
32-27WA	MARY RASCH ET. AL.			18	NO R/W REQ.
32-28A	GEO. & LENA M. JACOBS	0.19		18&19	
32-28LA	LENA M. JACOBS	4.31		18&19	
32-28	LENA M. JACOBS	0.18		18&19	
32-28T	LENA M. JACOBS	0.58		18&19	
32-28WA	LENA M. JACOBS & GEO. JACOBS			18&19	NO R/W REQ.
32-29LA	FRANK S. & MONICA H. PISZCZOR	0.23		18&19	
32-29	FRANK S. & MONICA H. PISZCZOR	0.20		18&19	
32-29T	FRANK S. & MONICA H. PISZCZOR	0.29		18&19	
32-29A	CARL E. ROGERS	0.23		18	THE CARL E. ROGERS SUBDIVISION
32-29A-T	CARL E. ROGERS	0.26		18	THE CARL E. ROGERS SUBDIVISION
32-29A-WA	CARL E. ROGERS			18	THE CARL E. ROGERS SUBDIVISION, NO R/W REQ.
32-29B	EDWIN G. WATERMAN	0.09		18	
32-29B-T	EDWIN G. WATERMAN	0.12		18	
32-29C	MATHEW & ELIZABETH TEUBL	0.11		18	
32-29C-T	MATHEW & ELIZABETH TEUBL	0.63		18	
32-24WA	MARY PARREY	1.24		15&16	

UTILITIES	ADDRESS
THE CLEVELAND ELECTRIC ILLUMINATING COMPANY	ASHTABULA, OHIO
OHIO BELL TELEPHONE COMPANY	CLEVELAND 13, OHIO
WESTERN UNION TELEGRAPH COMPANY	CLEVELAND, OHIO

FED. RD. DIVISION	STATE	PROJECT	
2	OHIO	ACI-1103(21)	

472
488

3
19

LAK - 1 - 12.89
R/W PLAN
LIMITED ACCESS

LAK-90-13.88

Lake County T. 10 N. — Concord Twp. R. 8 W.

705 L.F. TYPE "A" FENCE - BEGIN PROJECT
SEE GENERAL SUMMARY SHEET NO. 16

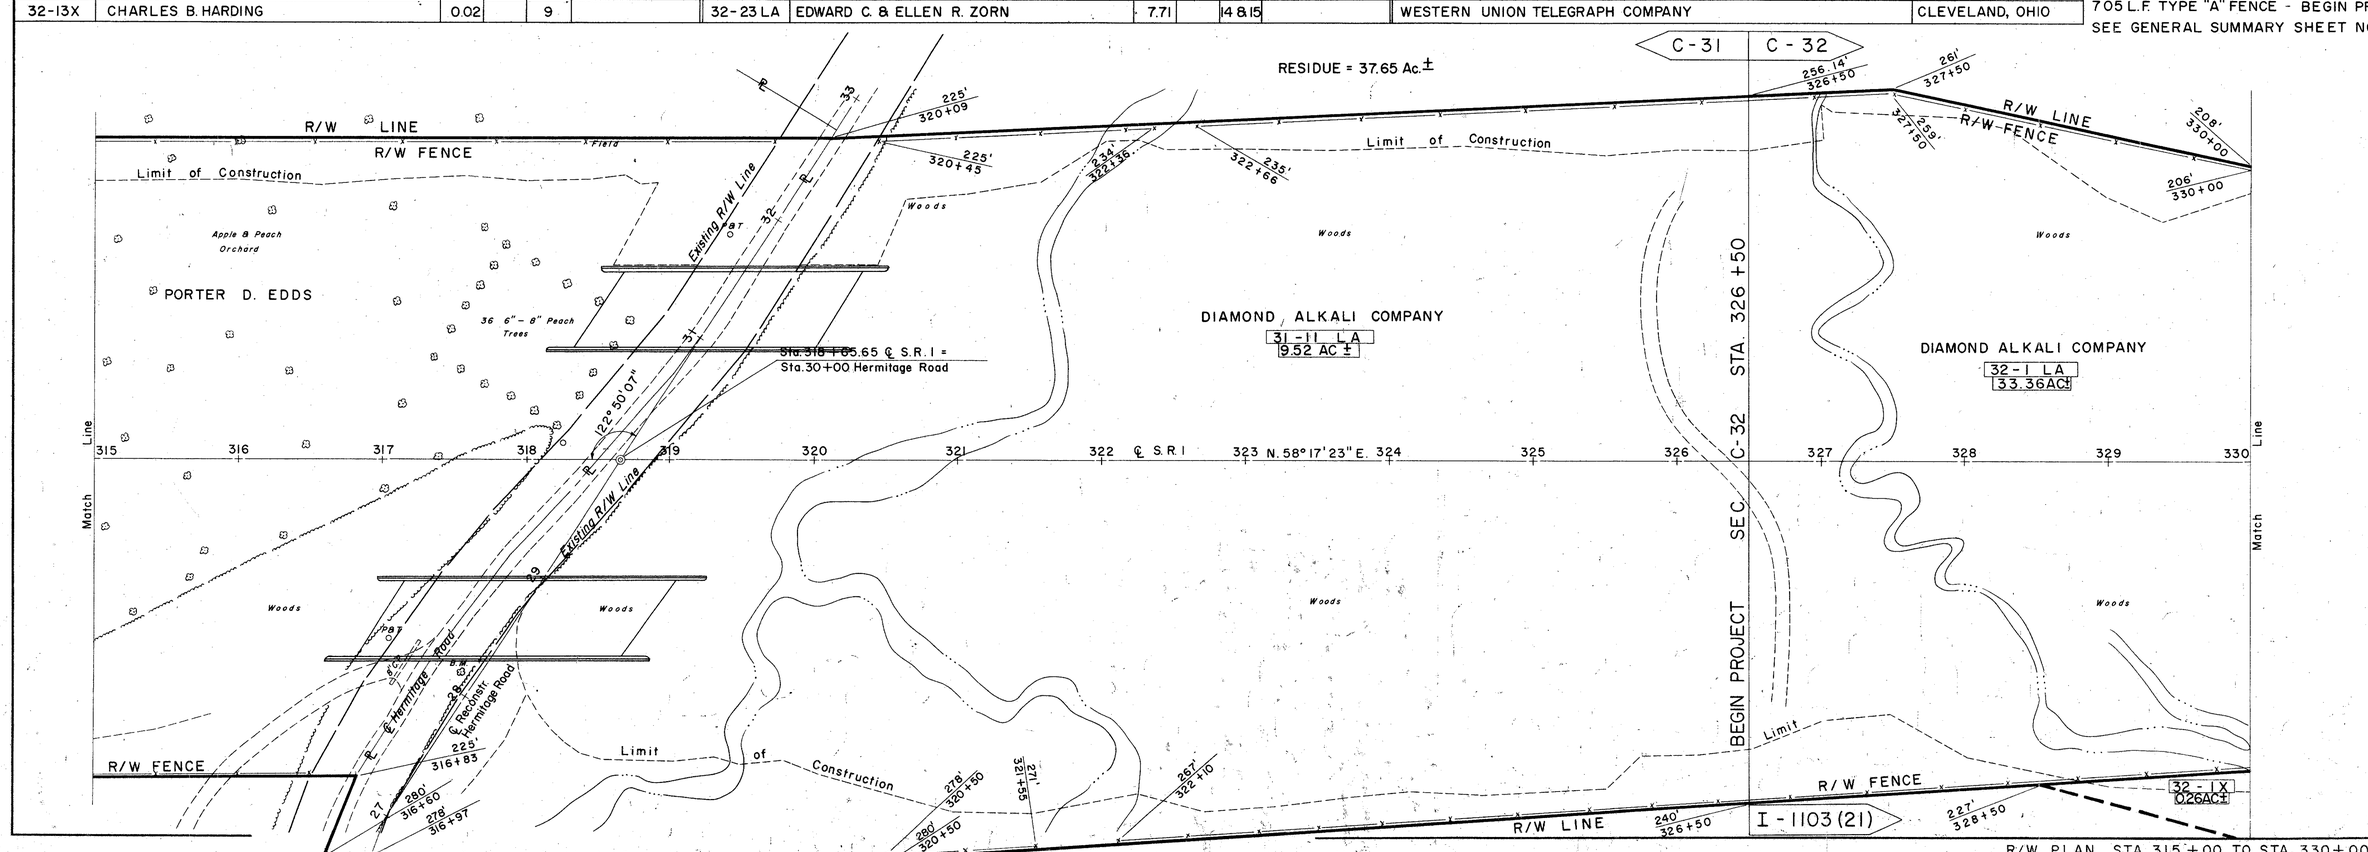

R/W PLAN STA. 315+00 TO STA. 330+00