FED. RD. DIVISION	STATE	PROJECT
2	OHIO	ACI-1103 (27)

67
413

LAKE COUNTY
LAK-1-16.55

SEEDING	
END WIDTH	SQ. YDS.
247	
	1367
245	

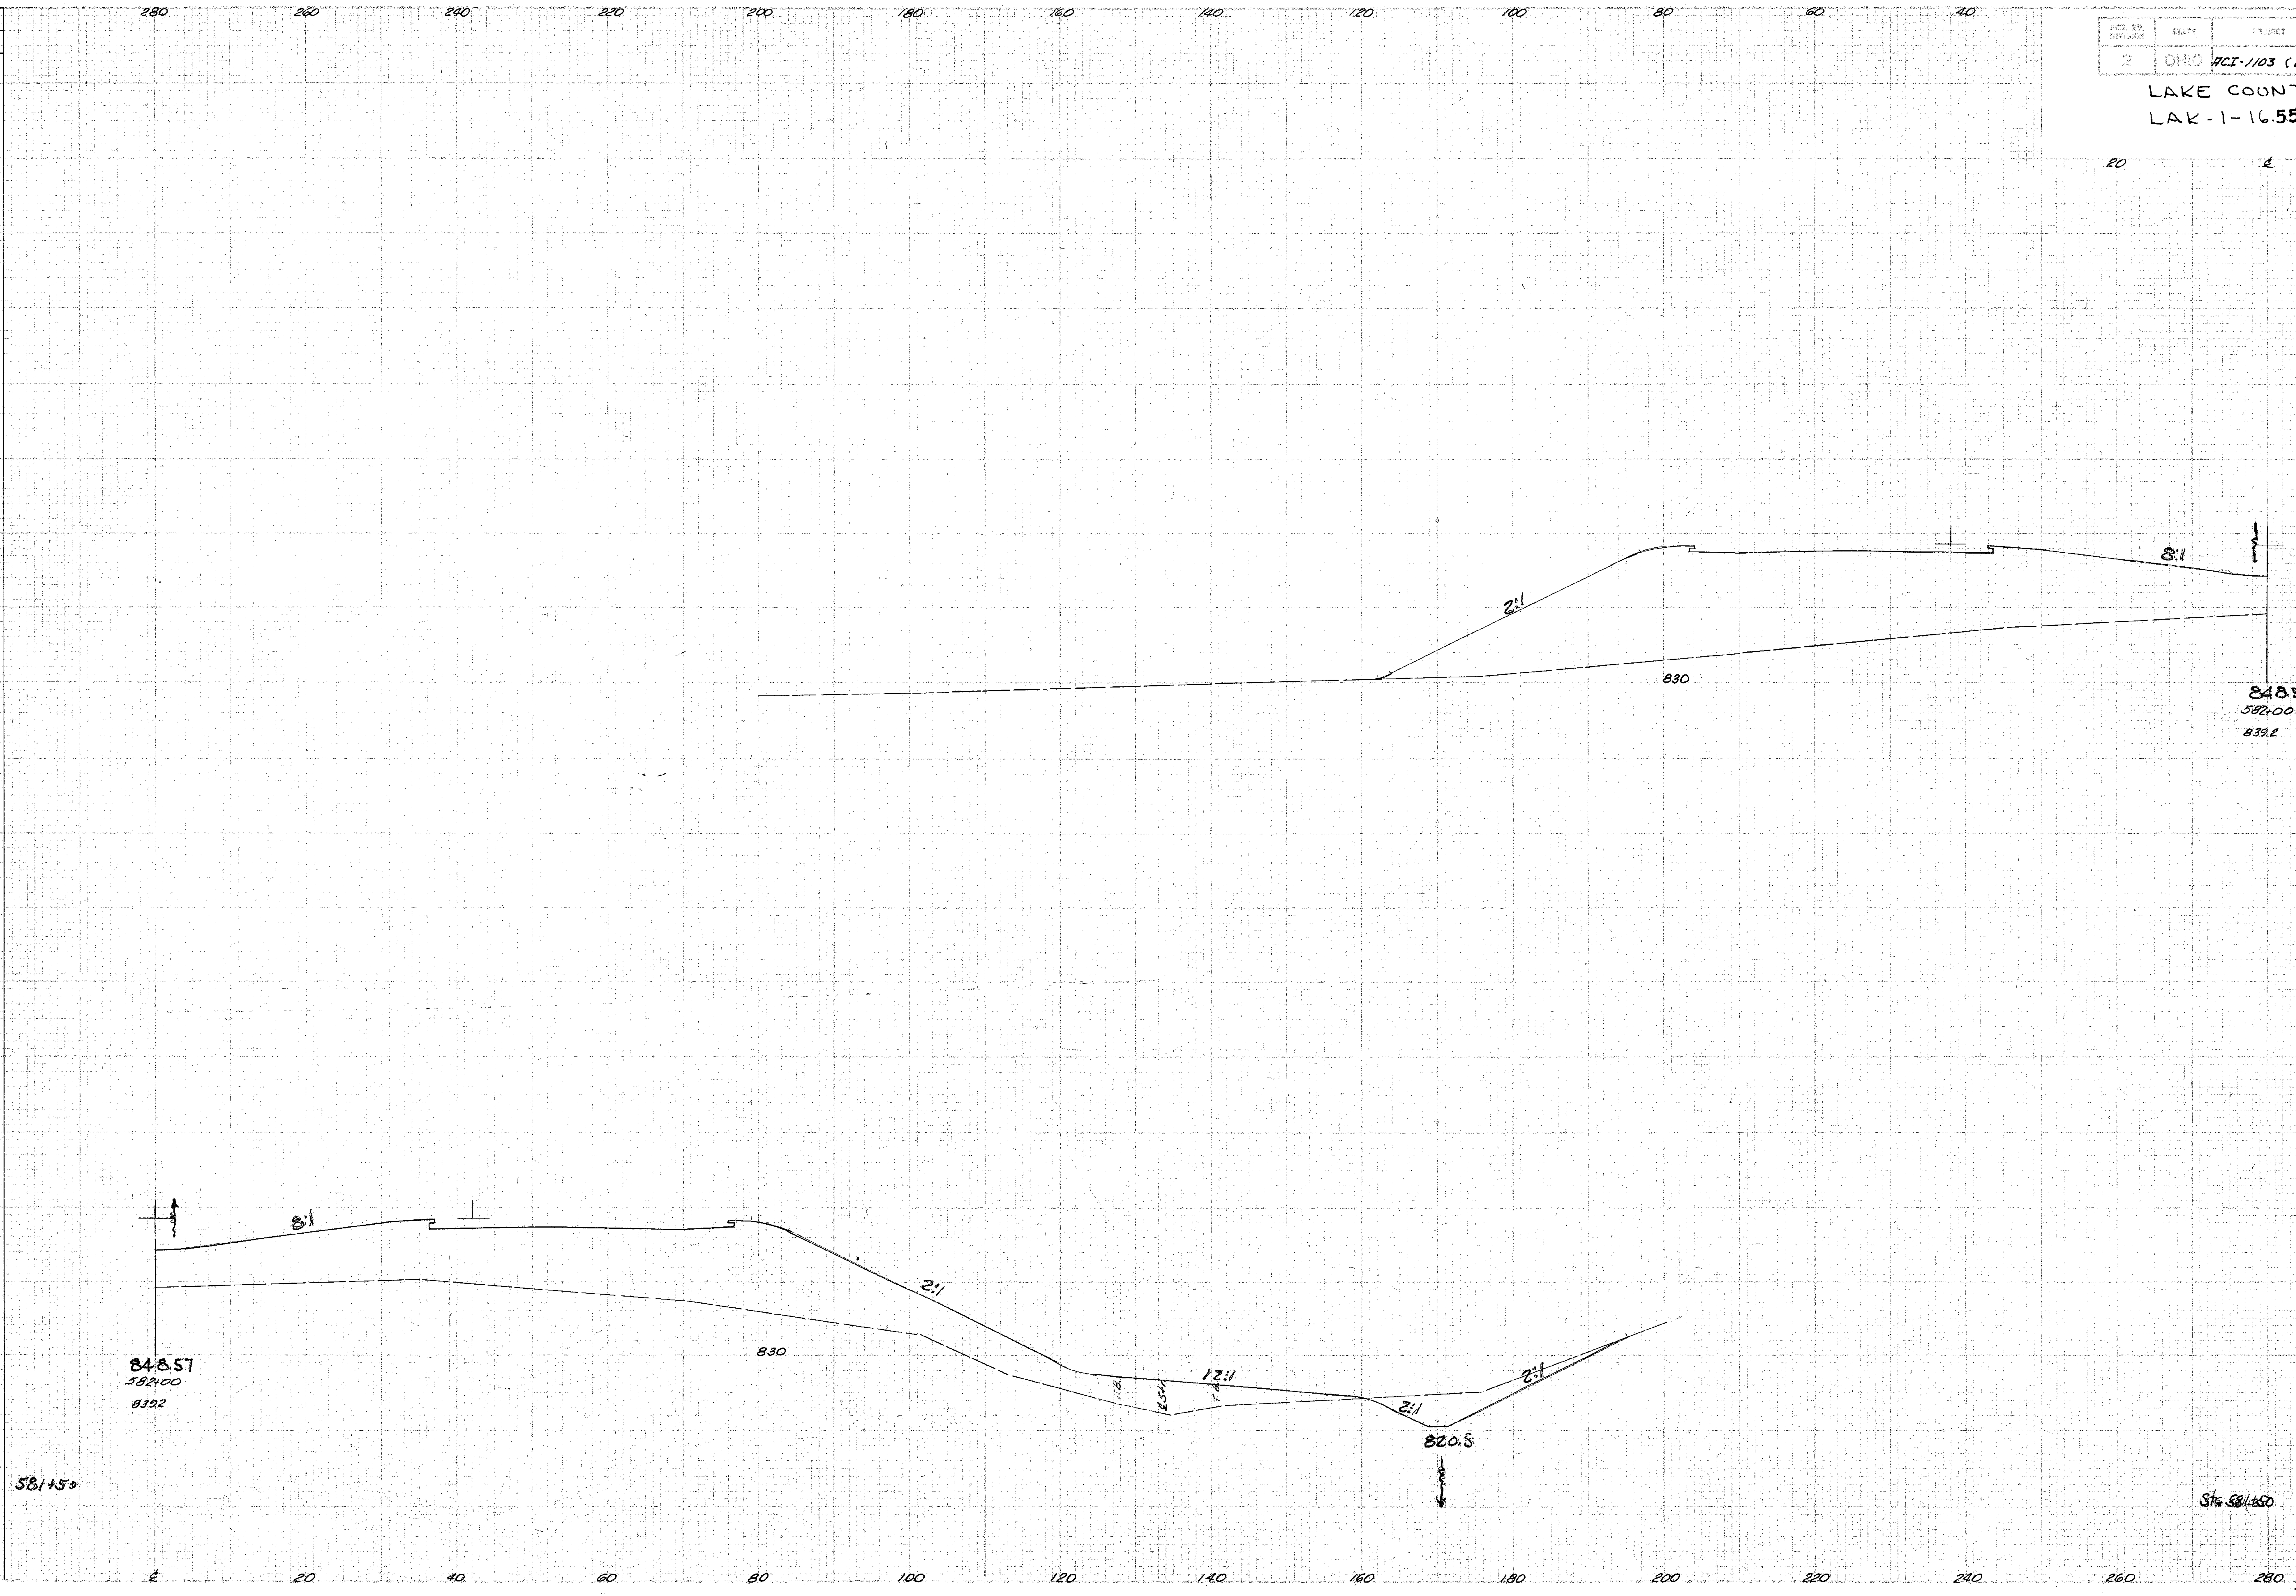

END AREA		CU. YDS.	
Cut	Fill	Cut	Fill
	2178		
			4554
	2740		

Sta. 582+00