FED. RD. DIVISION	STATE	PROJECT
2	OHIO	ACI-1103 (27)
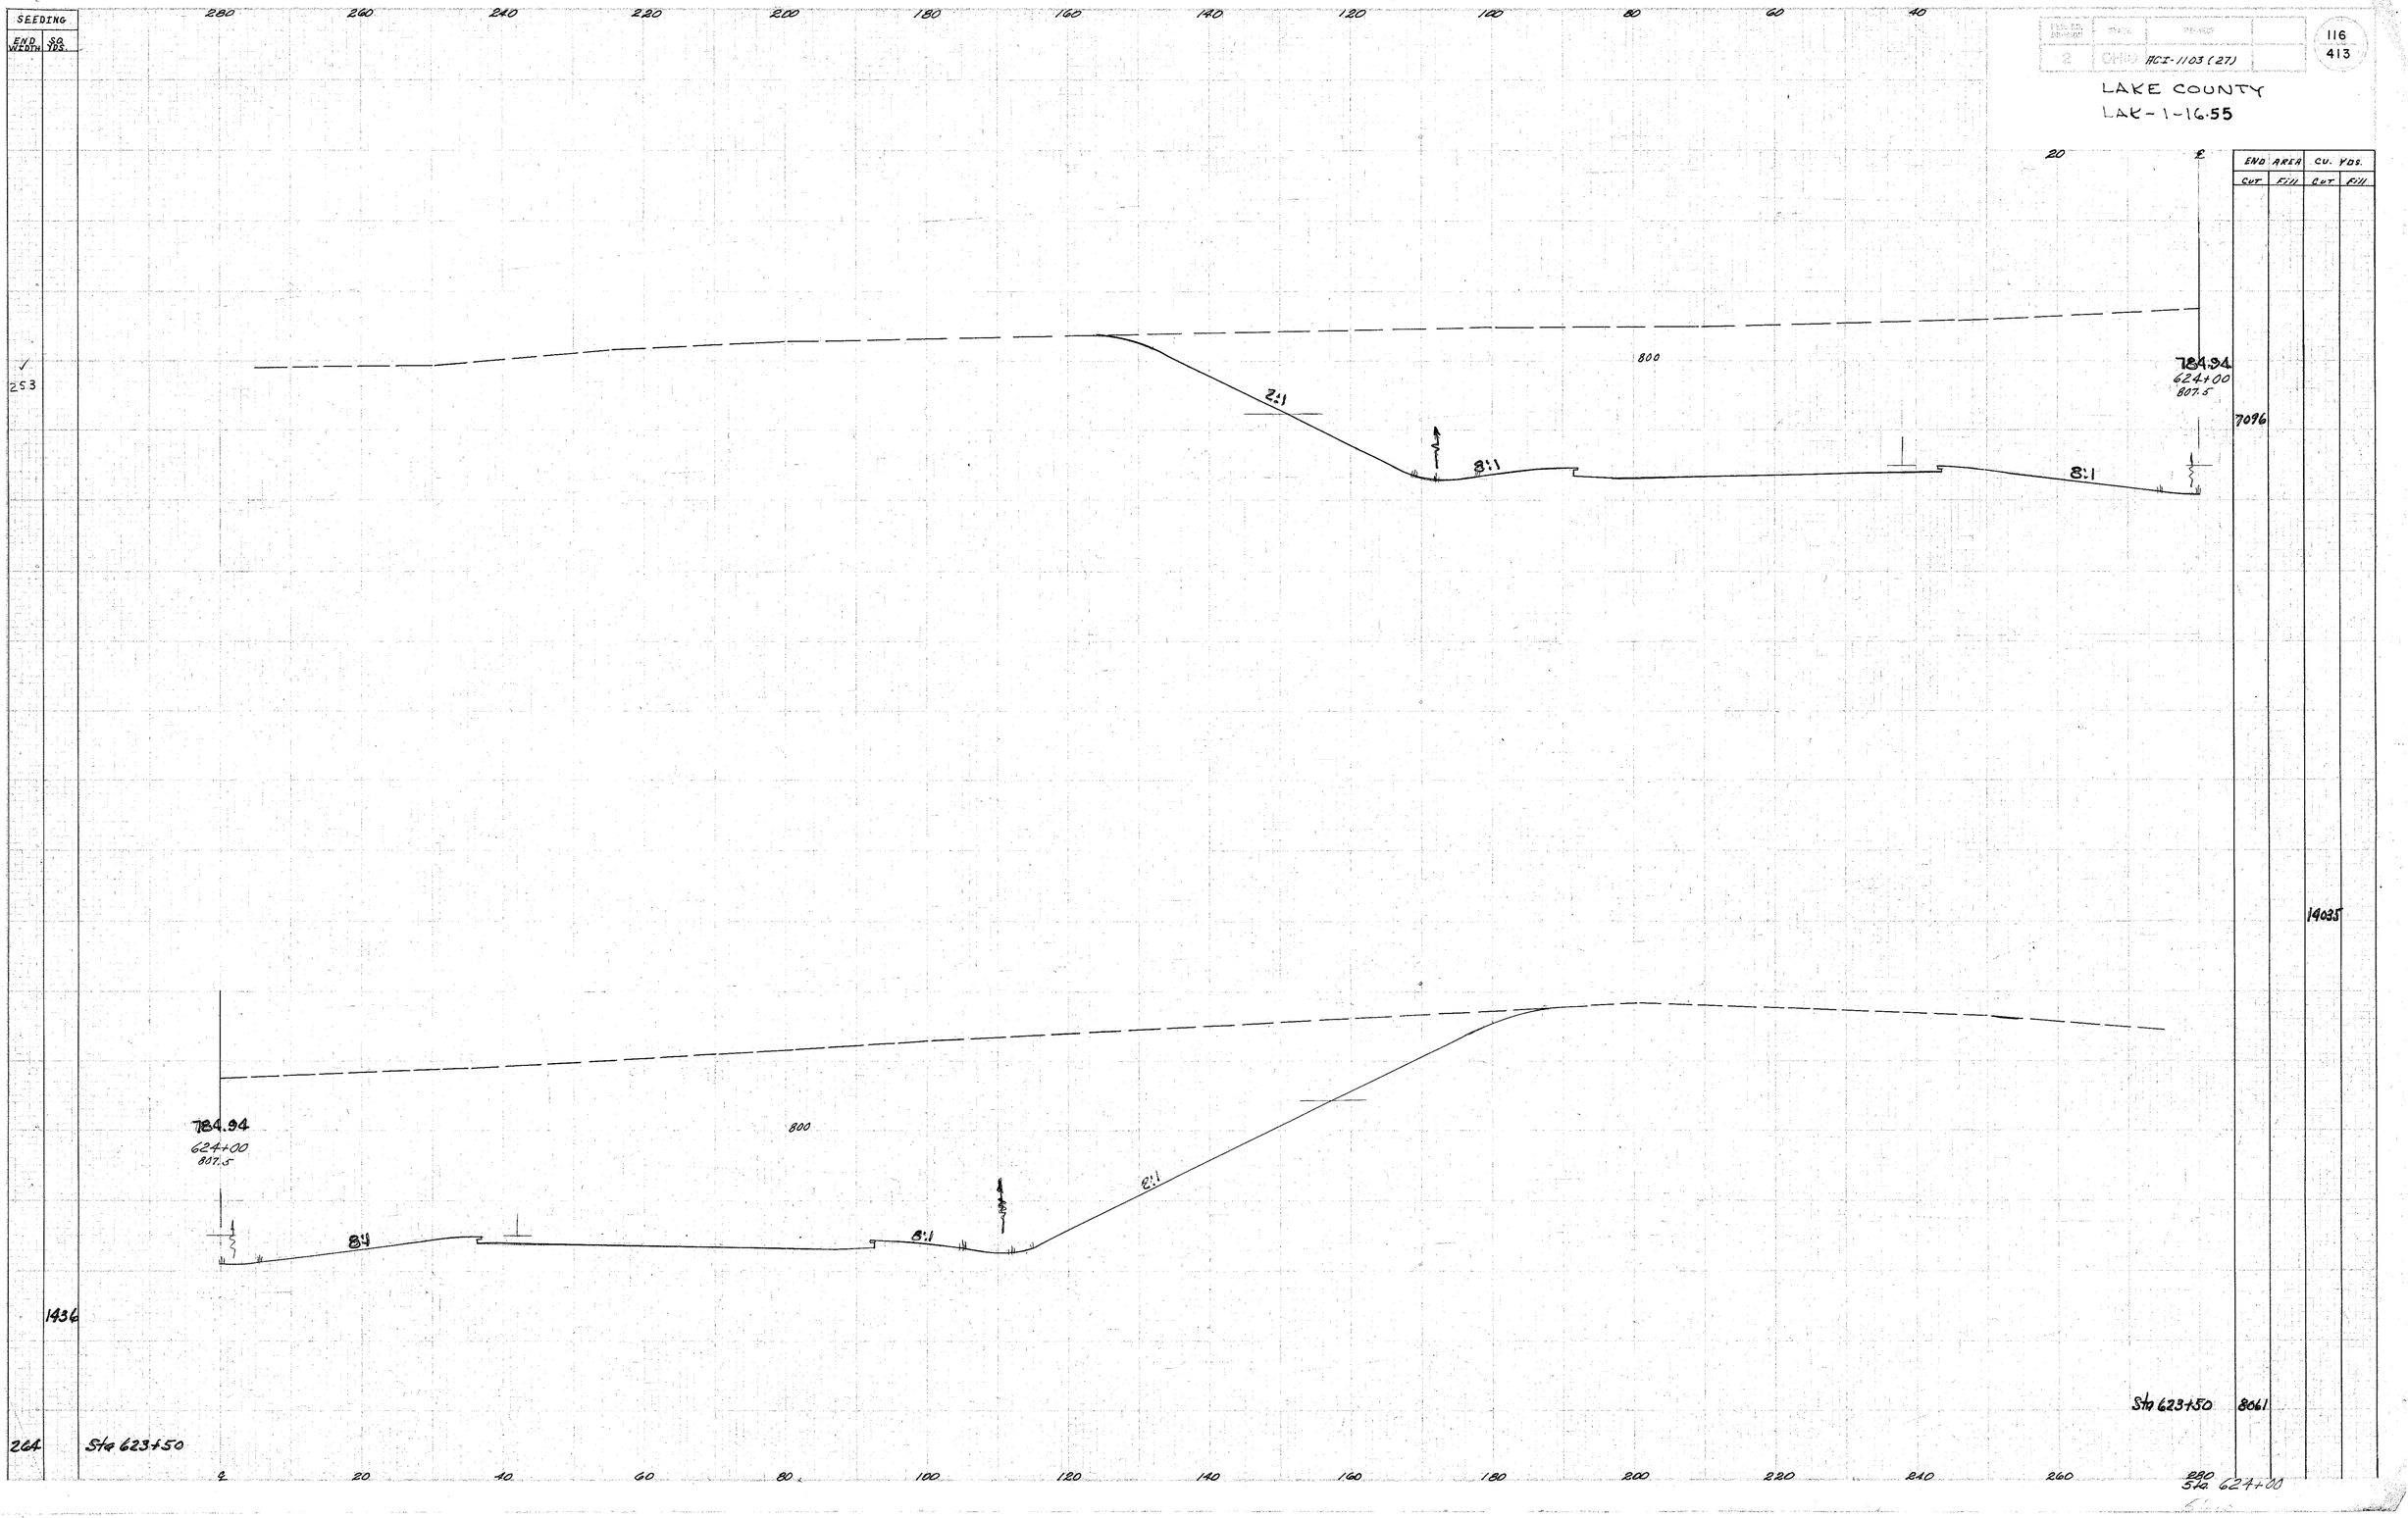
LAKE COUNTY
LAK-1-16.55