FED. RD. DIVISION	STATE	PROJECT
2	OHIO	ACI -1103 (27)

206
413

LAKE COUNTY
LAK- 1- 16.55

SEEDING	
END WIDTH	SQ. YDS.
End WIDTH	SQ Yds
228	
	901
90	

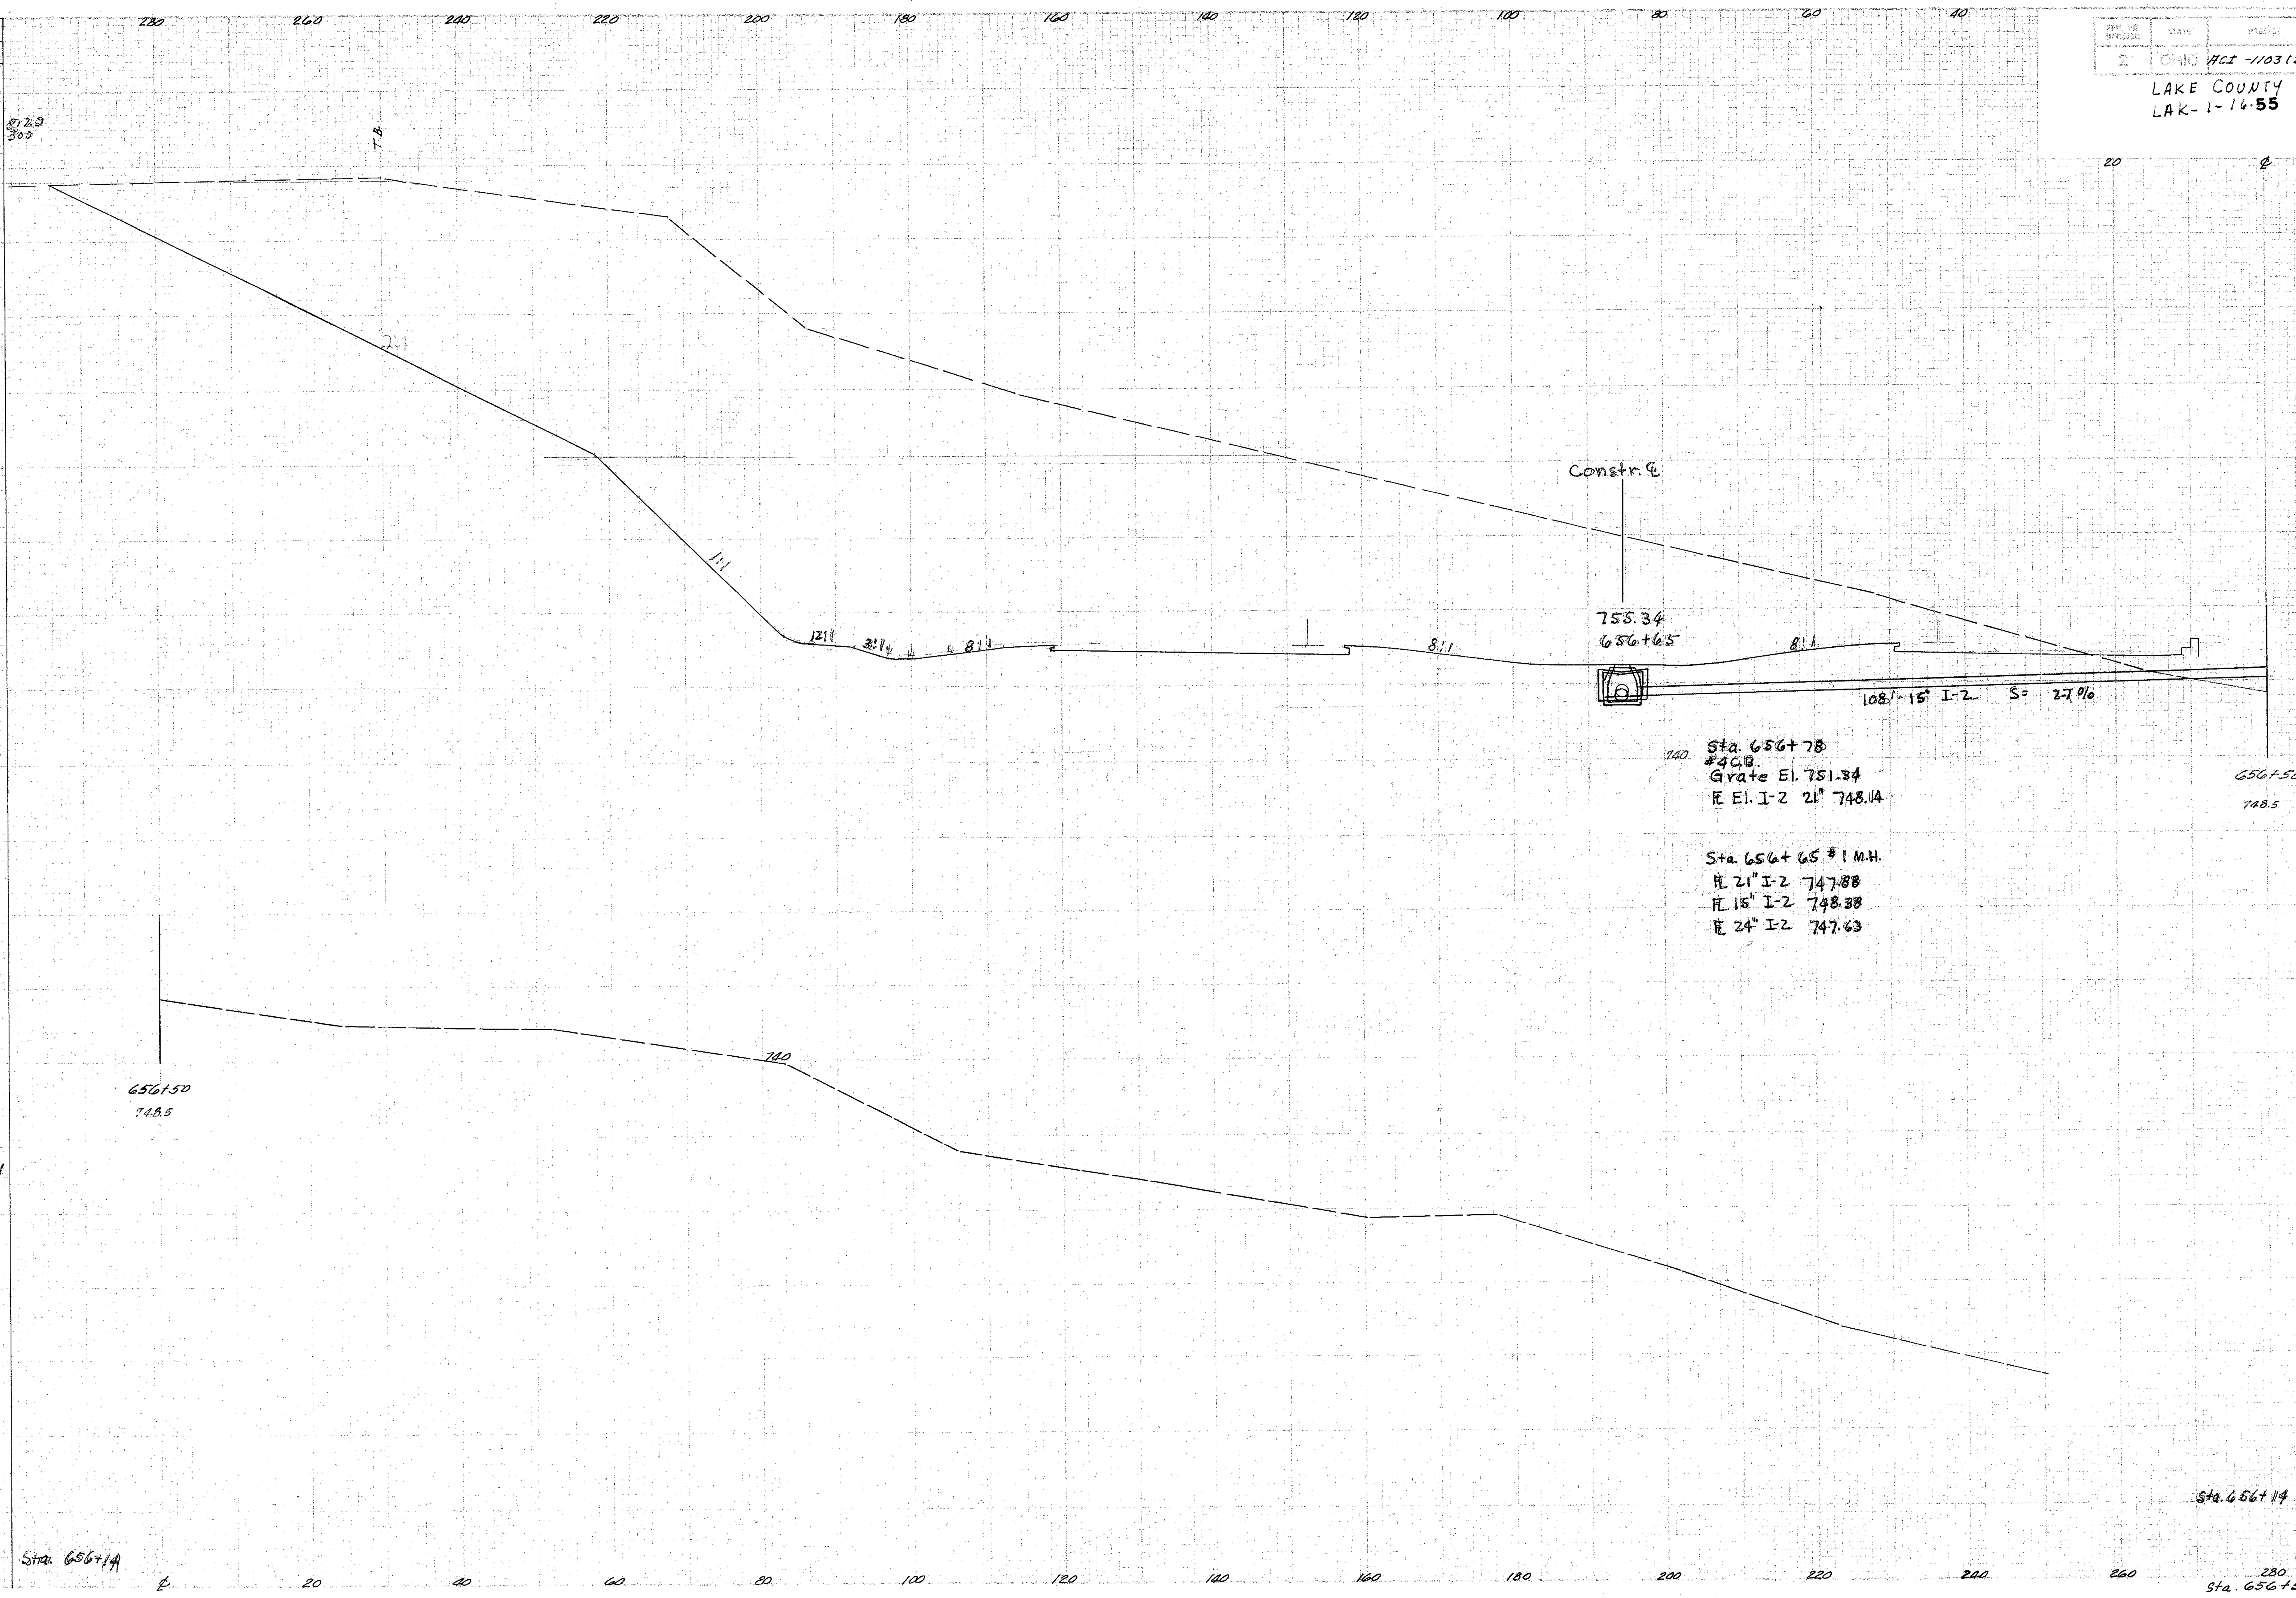

END AREA		CU. YDS.	
CUT	FILL	CUT	FILL
6124			
		6851	
1129			

Area-3-1-58-DM
✓ DP 3-7-58