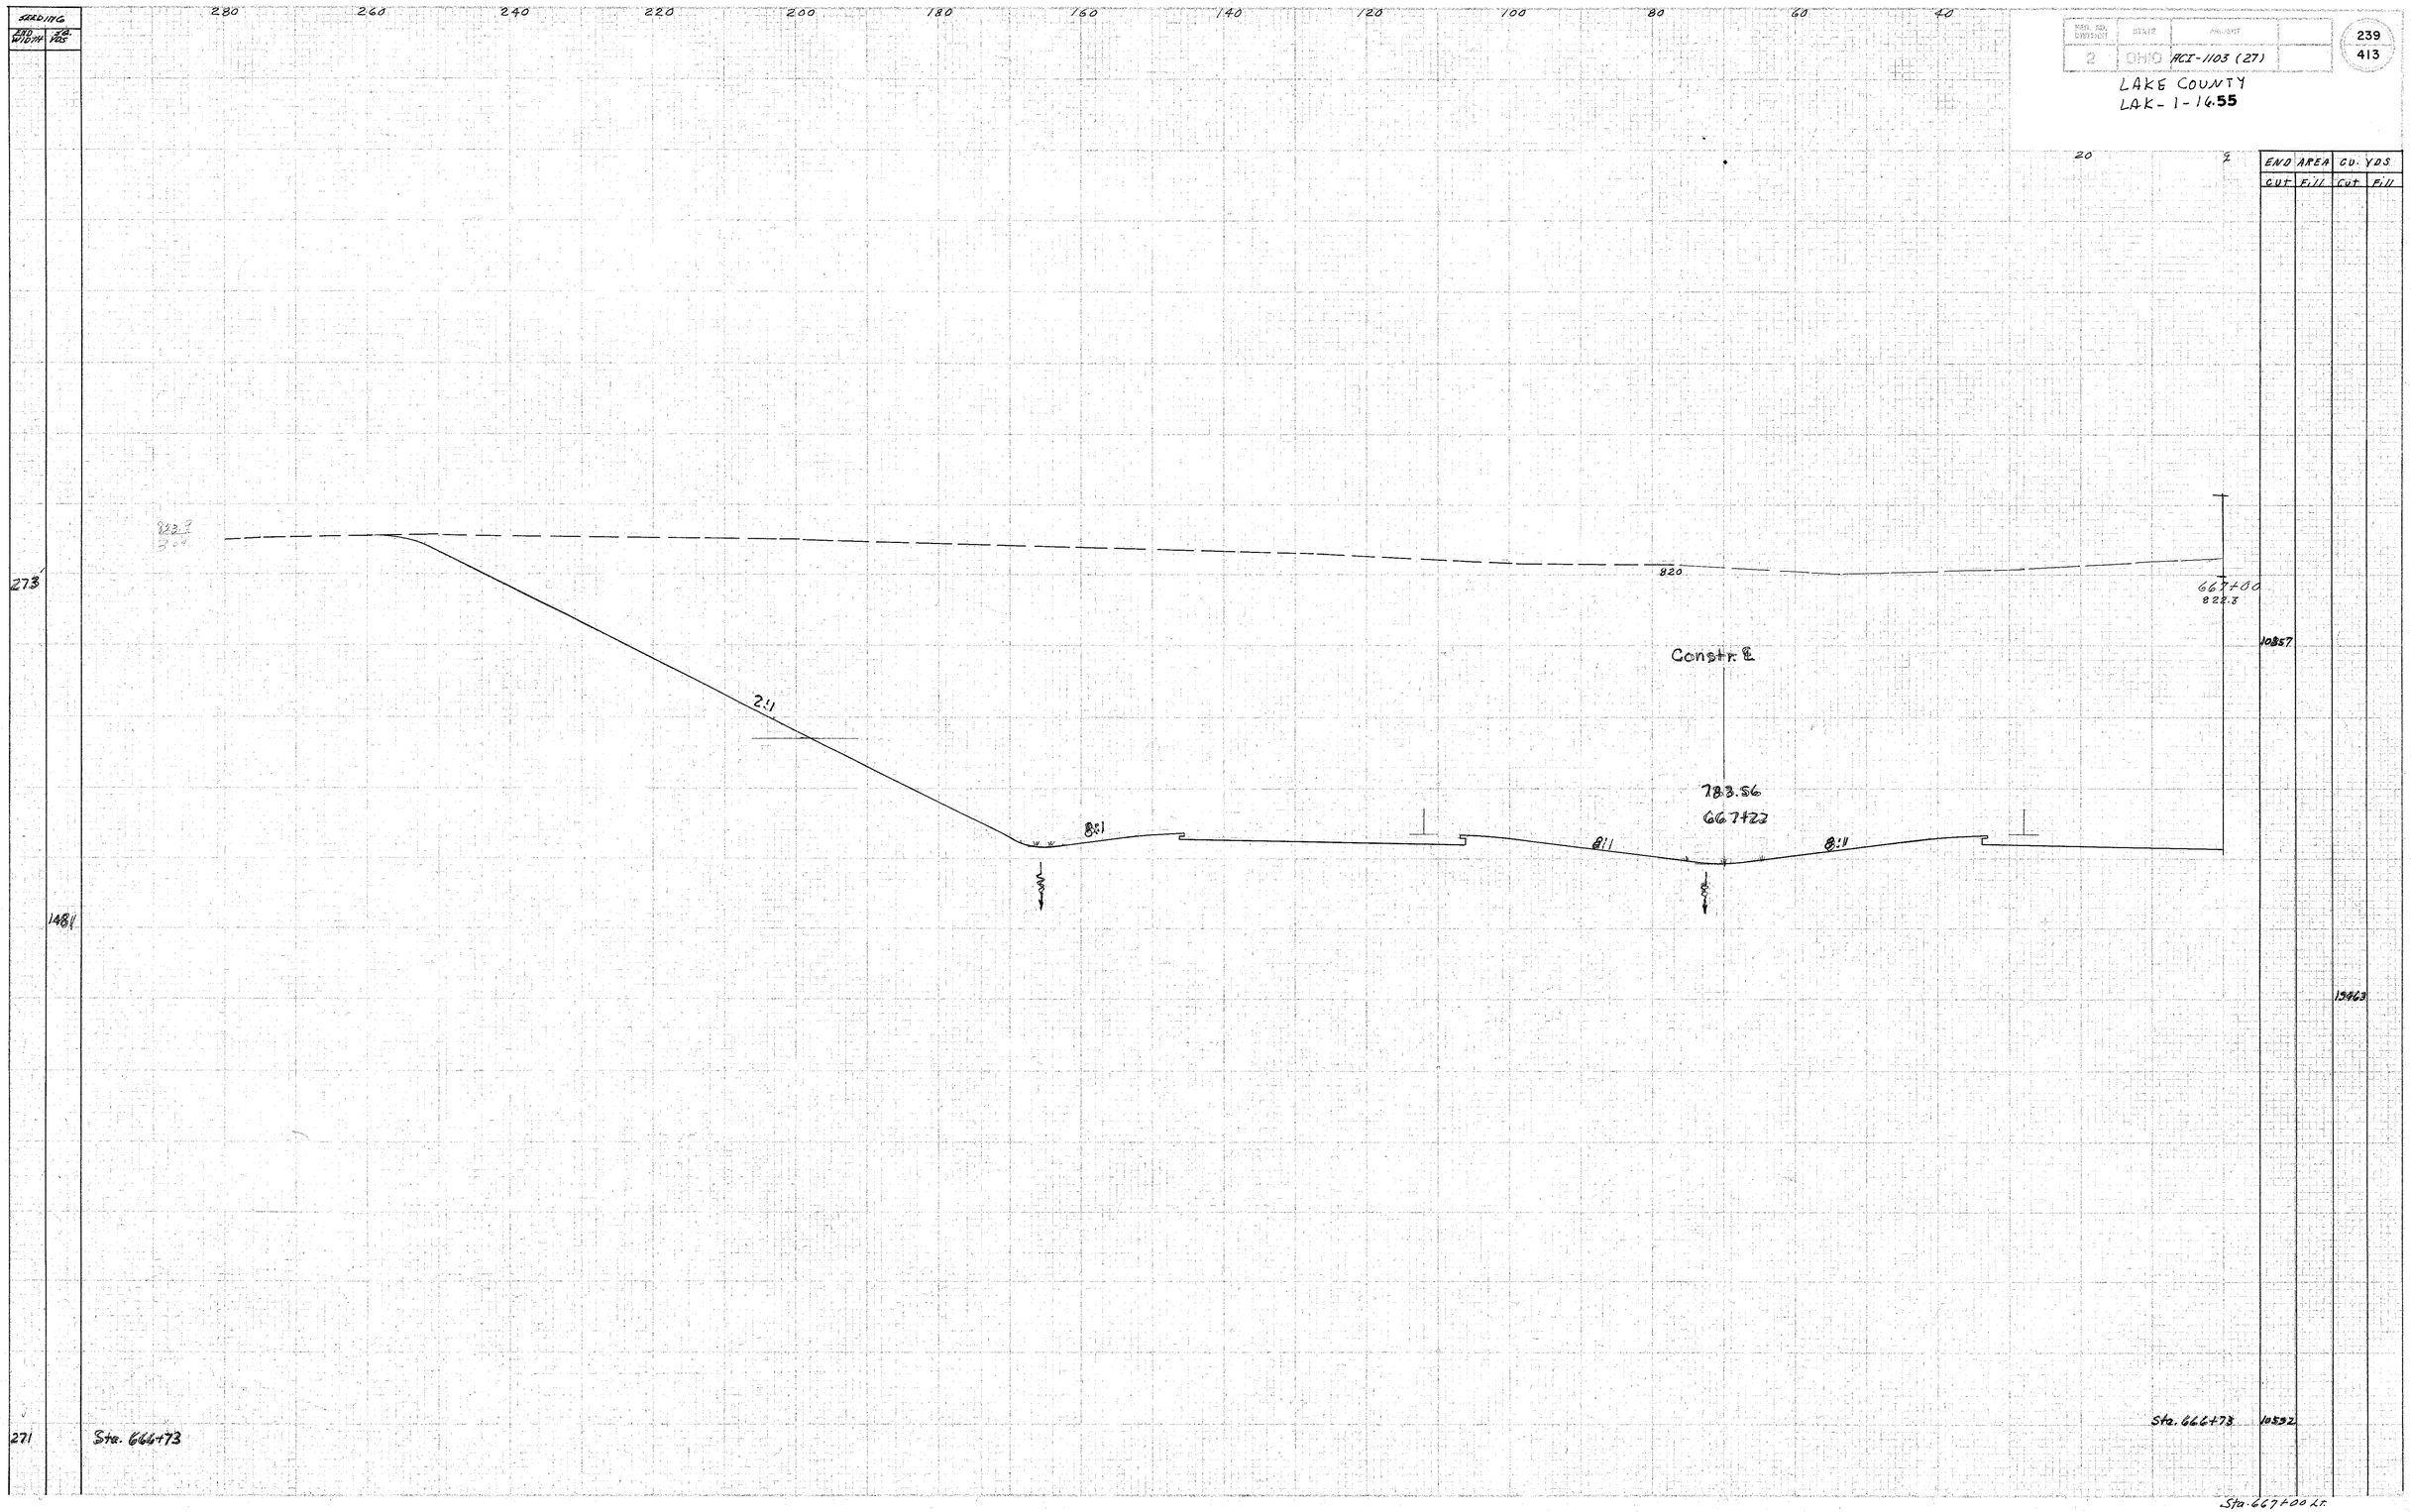

FED. RD. DIVISION	STATE	PROJECT	
2	OHIO	ACI-1103 (27)	

239
413

LAKE COUNTY
LAK-1-16.55