FED. RD. DIVISION	STATE	PROJECT	
2	OHIO	ACI-1103 (27)	

303
413

LAKE COUNTY
LAK-1-16.55

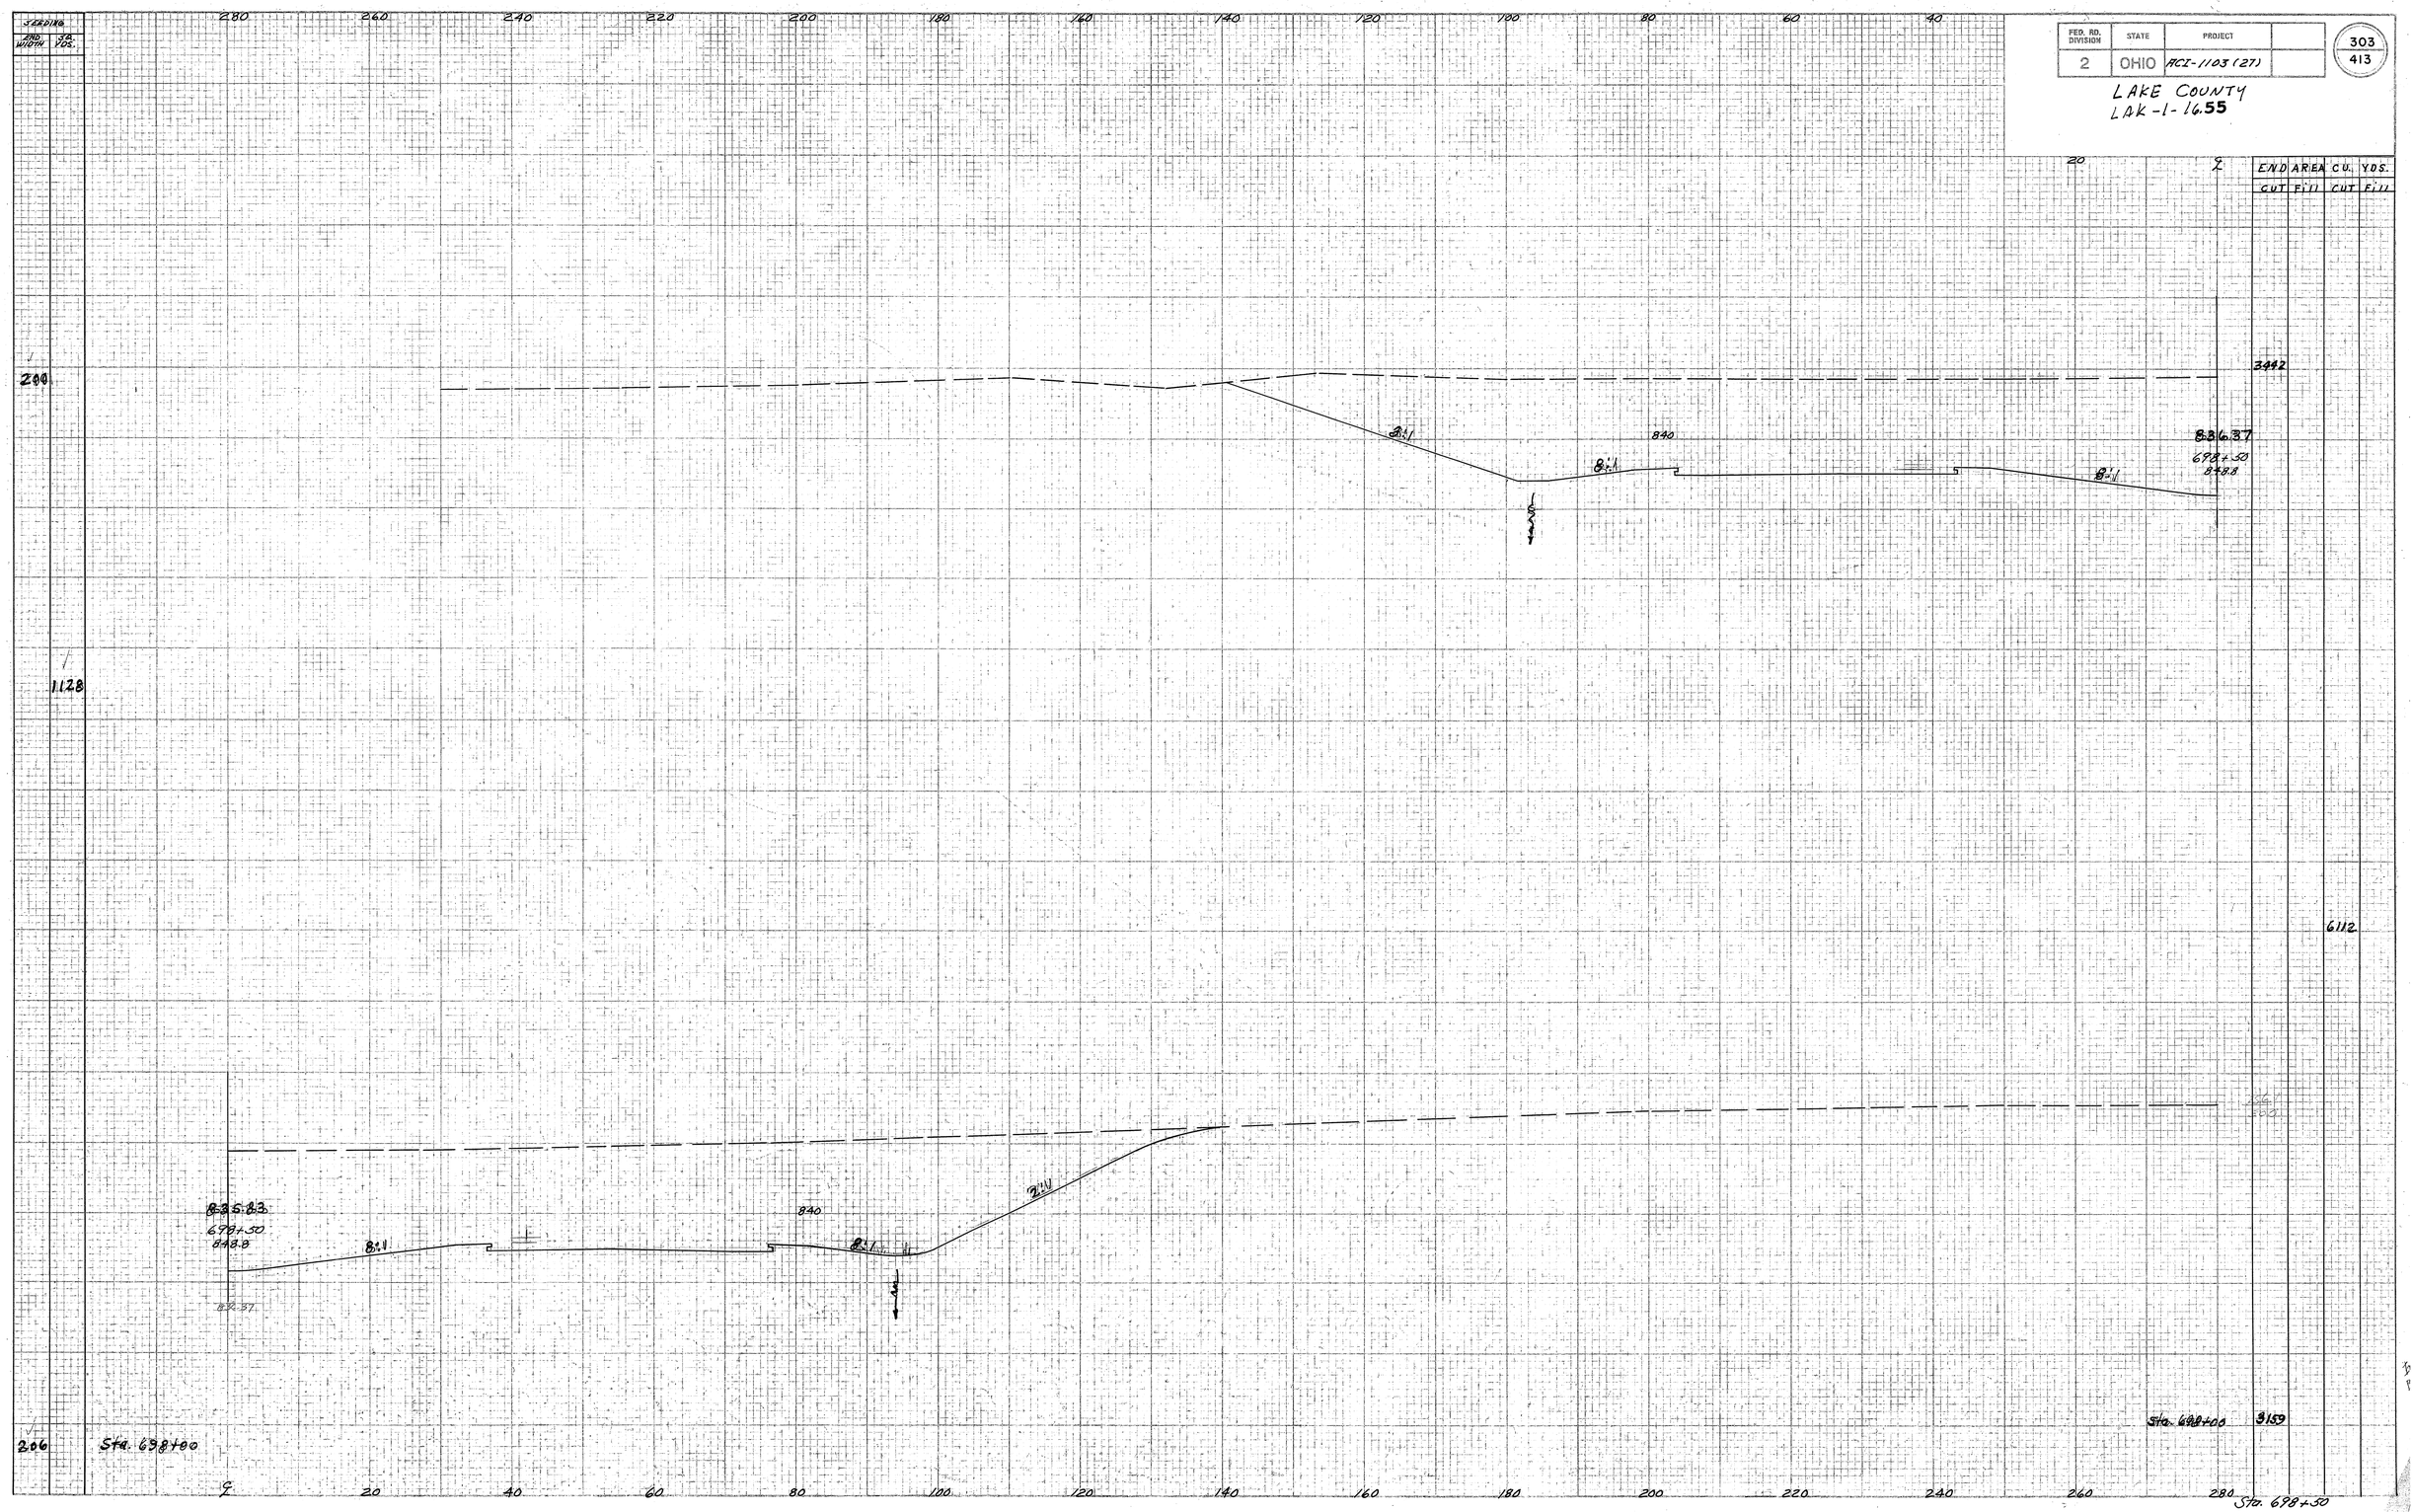

Checked F.S.
4-21-58