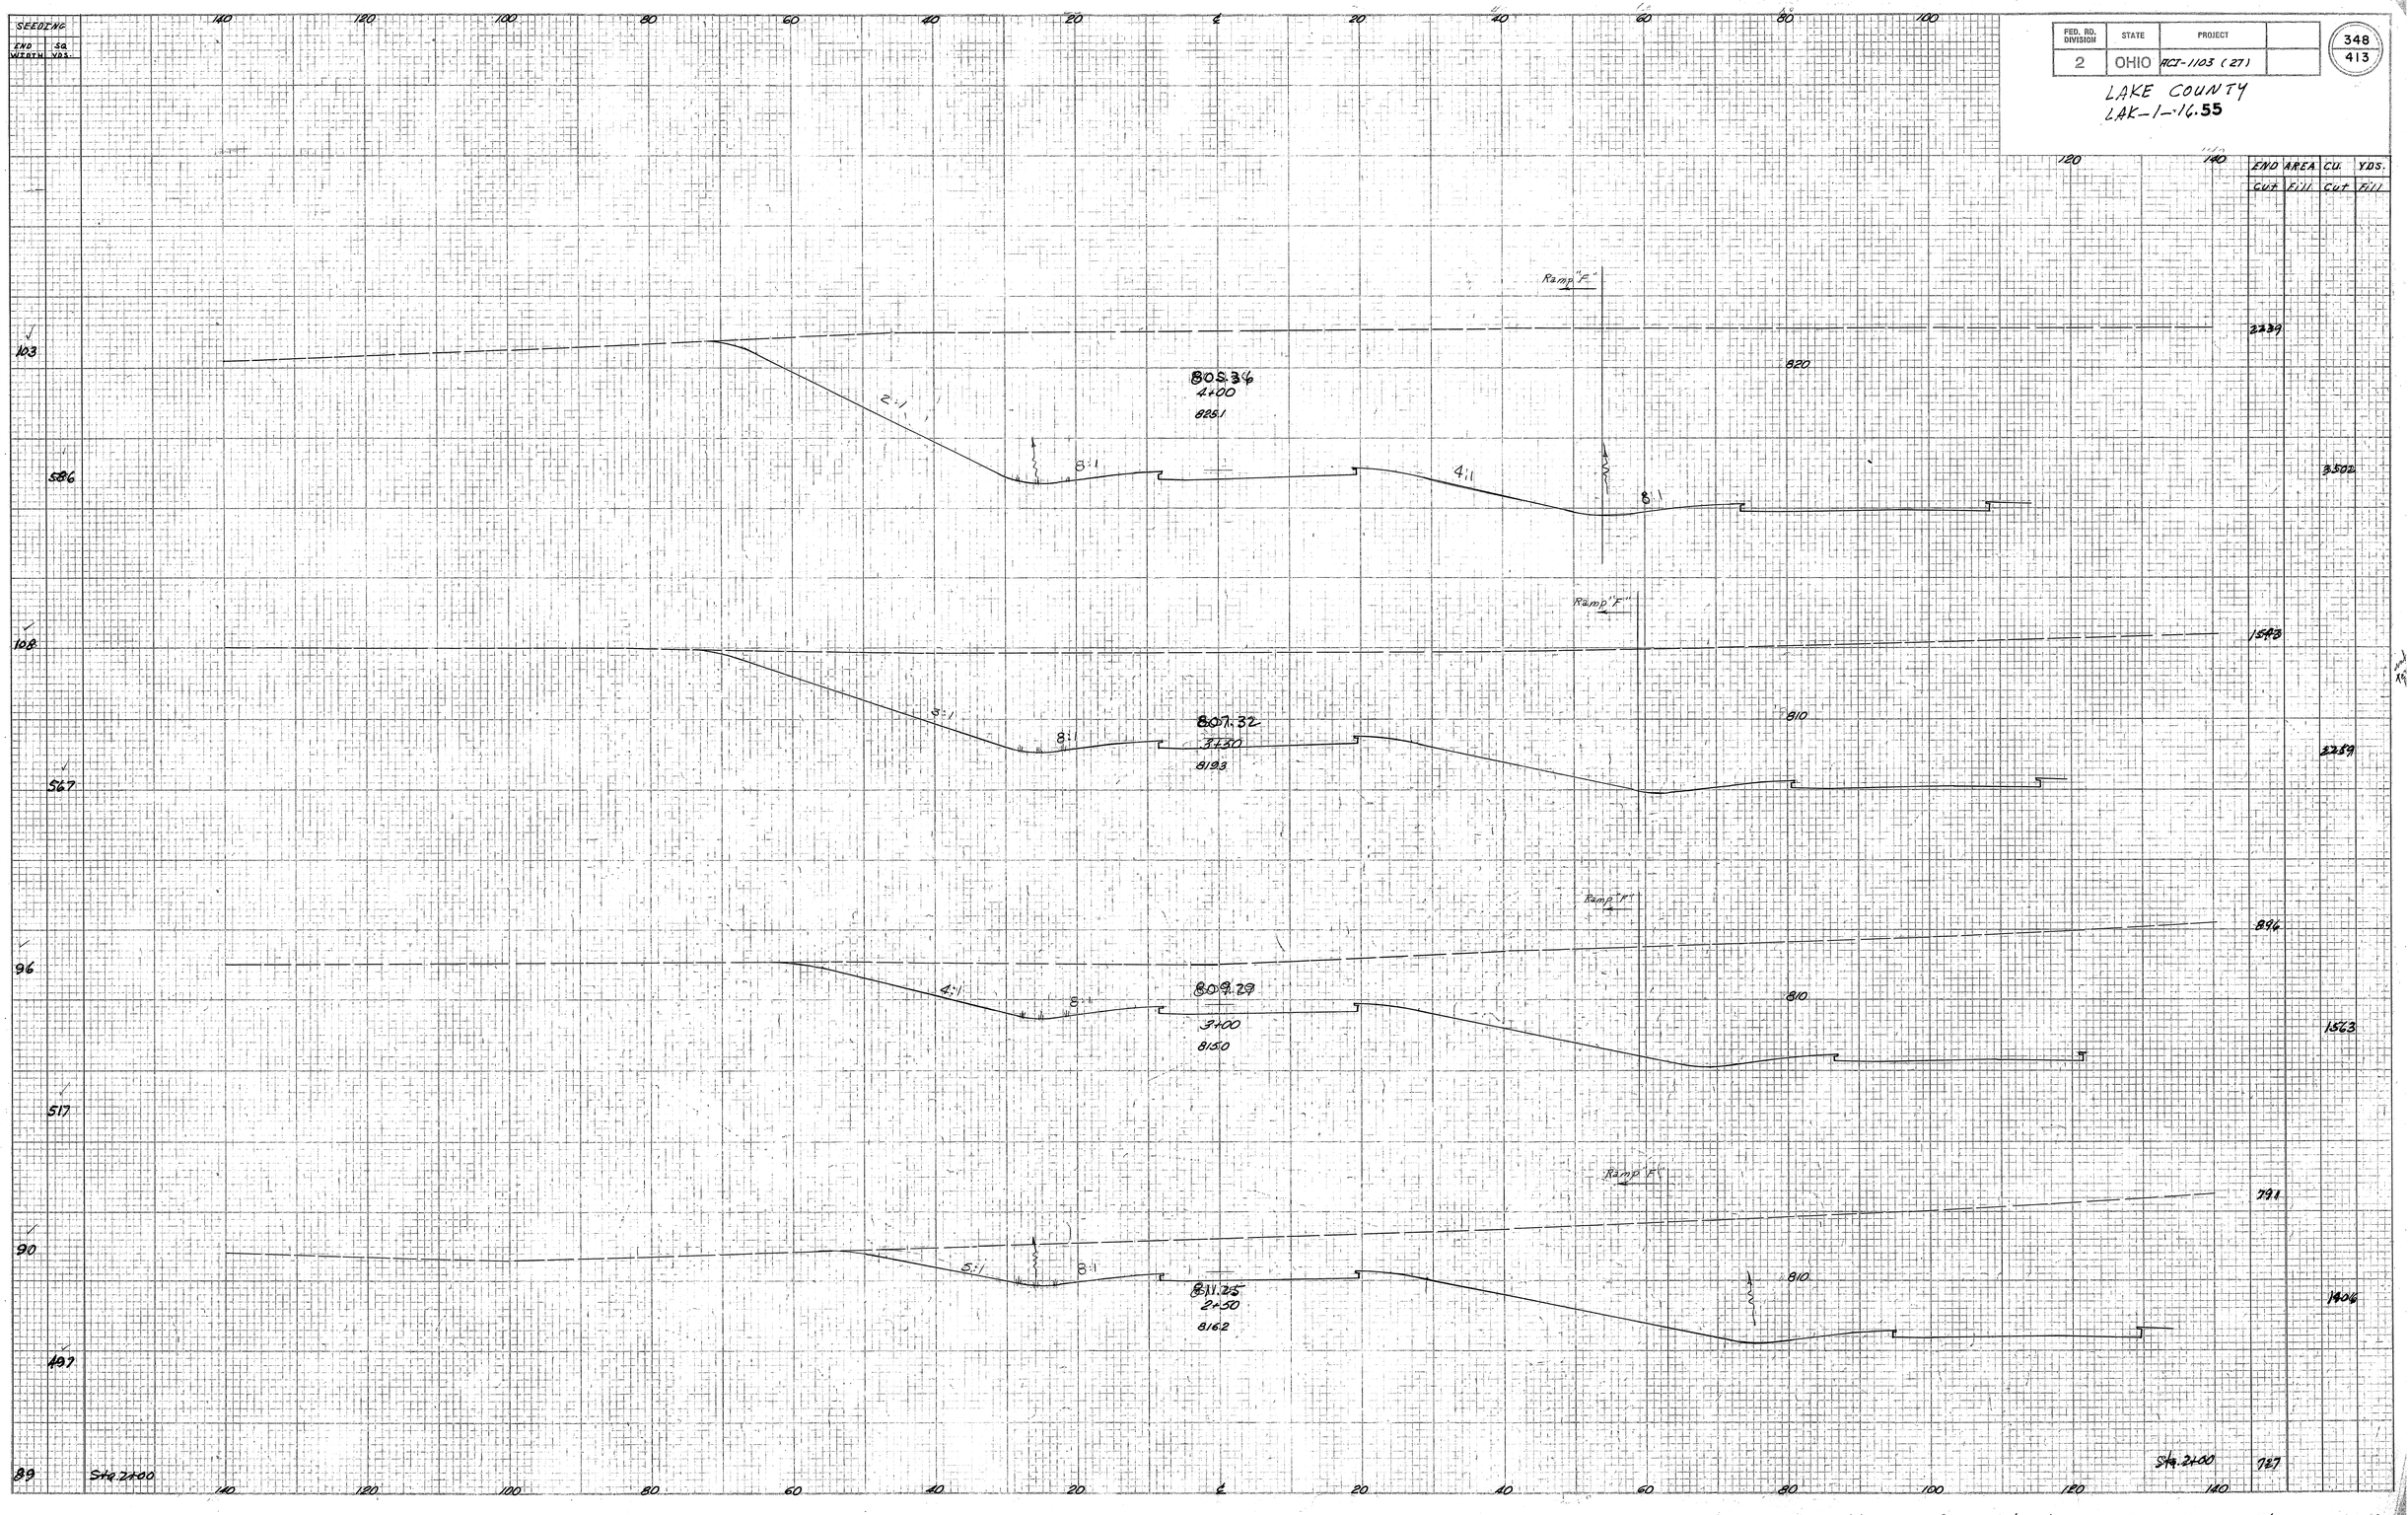

Vrooman Road Interchange Ramp F - Sta 2+50 to 4+00