TYPICAL DETAILS I-4 & I-2

FED. RD. DIVISION	STATE	PROJECT	
2	OHIO	ACI-1103 (27)	

375
413

LAKE COUNTY
LAK-I-16.55

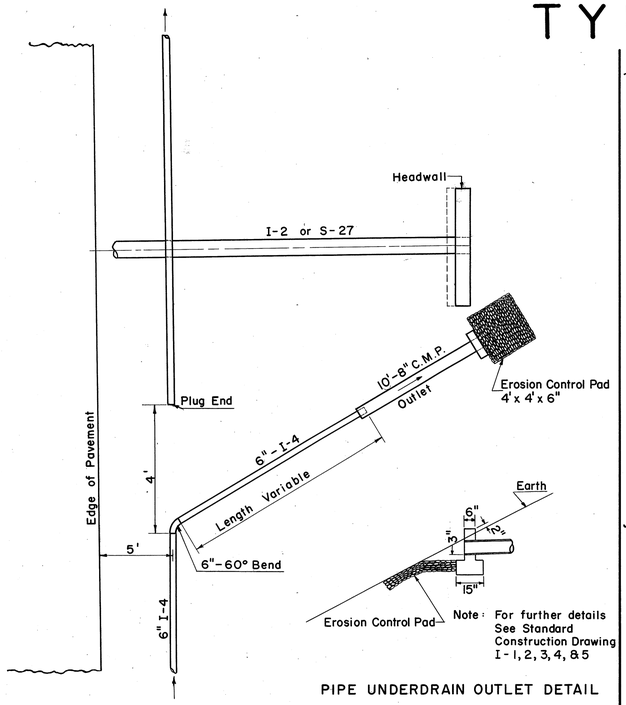

PIPE UNDERDRAIN OUTLET DETAIL

UNDERDRAIN OUTLET DETAIL A

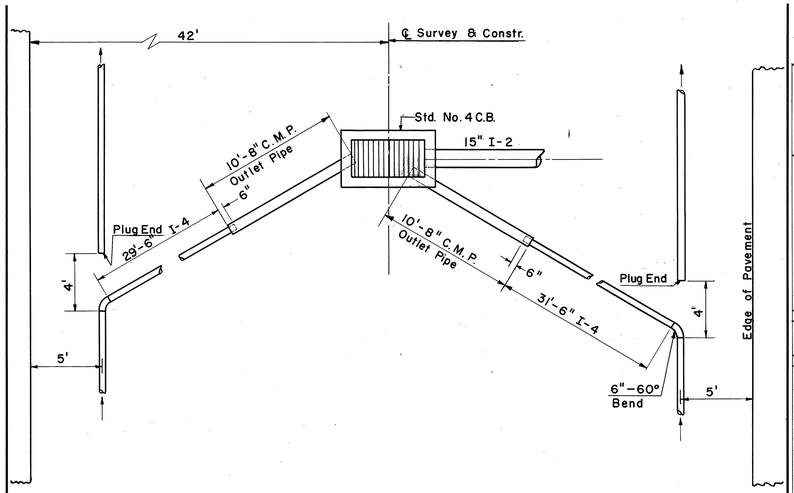

UNDERDRAIN OUTLET DETAIL B

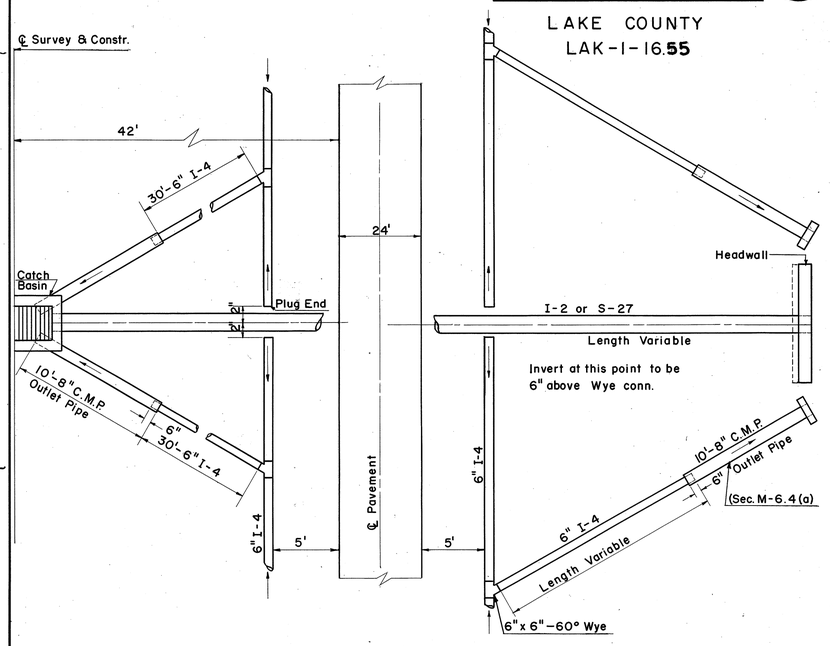

UNDERDRAIN OUTLET DETAIL C

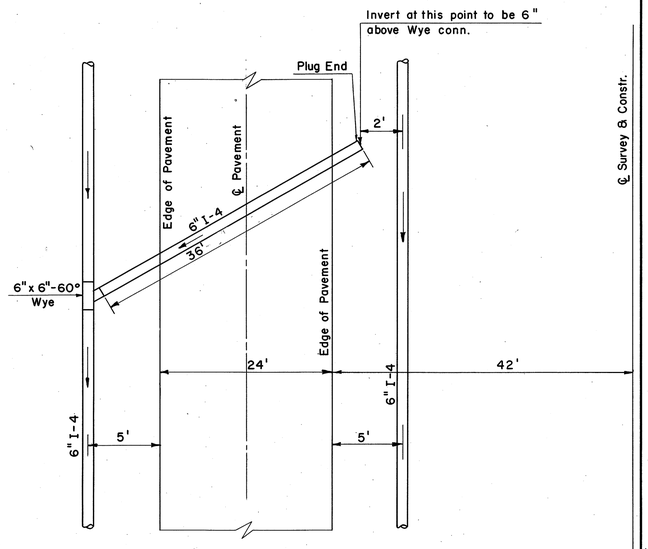

DETAIL I-4 CROSSOVER

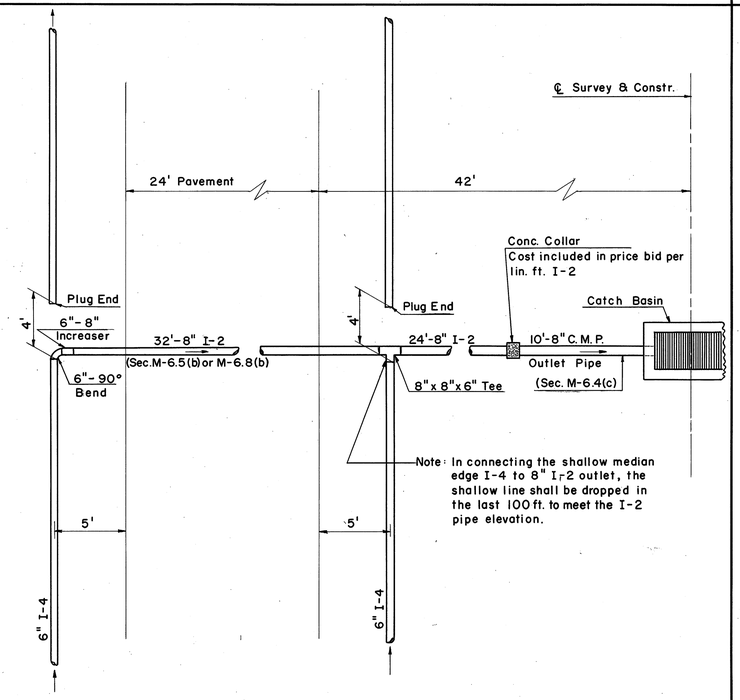

UNDERDRAIN OUTLET DETAIL E

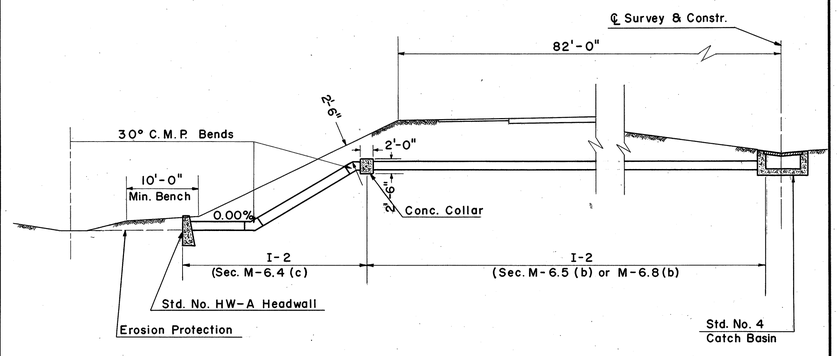

Note: Concrete collar to be included in bid price for I-2 pipe.

MEDIAN OUTLET DETAIL IN HIGH FILL

CUT TO FILL SECTION