MICROFILMED
APR 7 1999

FED. RD. DIVISION	STATE	PROJECT	
2	OHIO	ACI-1103(27)	

399
413

LAKE COUNTY
SEC. LAK-1-16.55

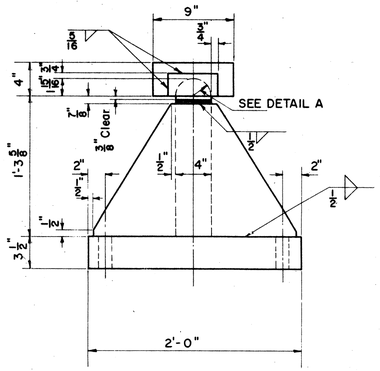

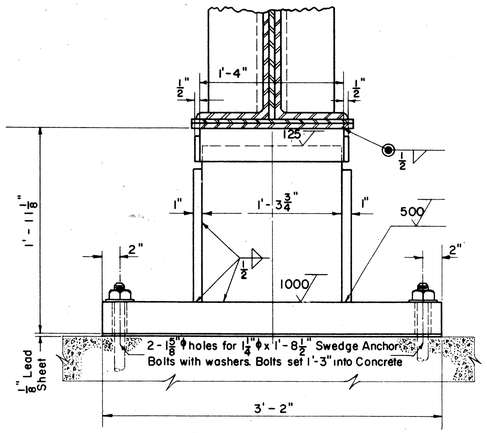

BOLSTER B-500

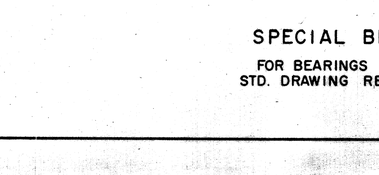

ROCKER R-500

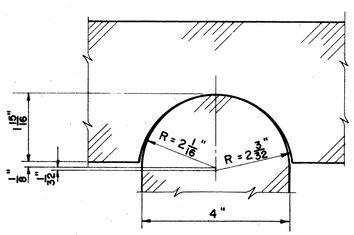

DETAIL A

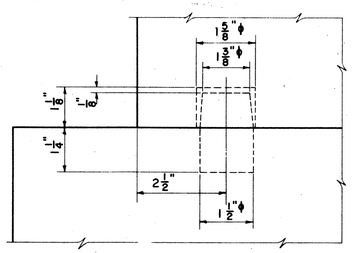

DETAIL B

SPECIAL BEARING DETAIL

FOR BEARINGS B-175 & R-175 SEE
STD. DRAWING RB-1-55 DATED 3-1-55

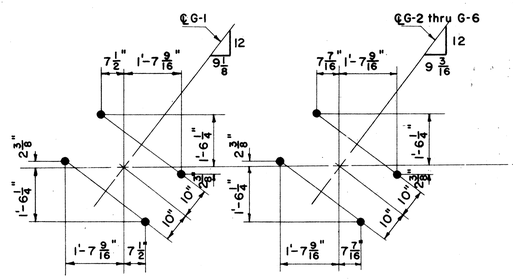

WESTBOUND LANES

EASTBOUND LANES

PIER ANCHOR BOLT PLAN

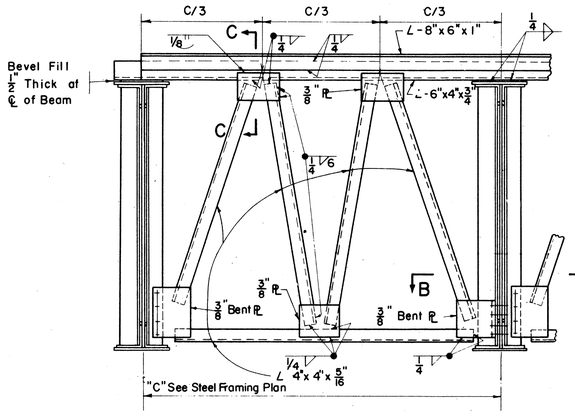

TYPICAL END CROSS FRAME

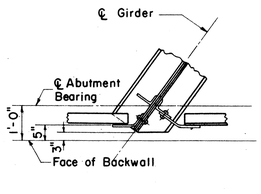

SECTION B - B

NOTE:
For SECTION C-C refer to Standard Drawing CSB-2-56 Dated 12-3-56 Revised 3-1-58, Sheet 2 of 6.

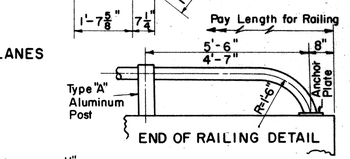

END OF RAILING DETAIL

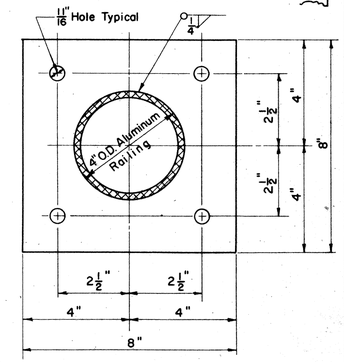

ANCHOR PLATE FOR ABUTMENT RAILING
8" x 8" x 5/8" ALUMINUM PLATE

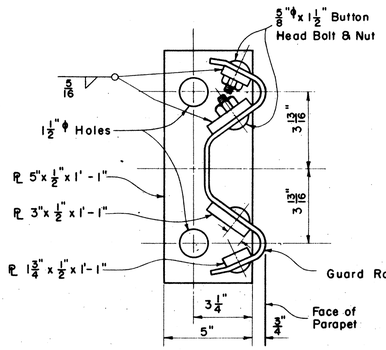

SECTION A-A

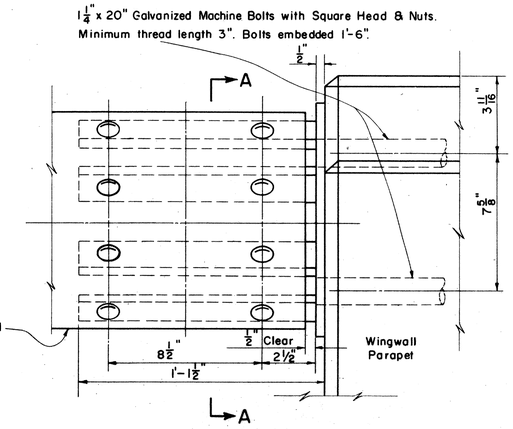

GUARD RAIL DETAIL

GUARD RAIL END CONNECTION ASSEMBLY
SHALL BE GALVANIZED AFTER WELDING

SEC. C-33 FED AID PROJ. NO. ACI-1103(27)

PREPARED BY
CAPITOL ENGINEERING ASSOCIATES, DILLSBURG, PA.
FOR
STATE OF OHIO
DEPARTMENT OF HIGHWAYS

MISCELLANEOUS DETAILS
BRIDGE NO. LAK-1-1905
S.R.1 OVER PAINE CREEK (NORTH & SOUTH BRIDGE)
LAKE COUNTY
STA. 654+75

DESIGNED	DRAWN	TRACED	CHECKED	REVISED DATE	REVISED
JHT	JHT	FDT			6-3-58