BENCHMARK	BENCHMARK
STA. 35+58±, 32'± RT. TOP OF IRON PIN, EL. 843.40	STA. 33+50.00, 18.89' RT. TOP OF IRON PIN, EL. 853.15

CALC. APG BY: DATE: 5/94
CHK'D GA BY: DATE: 5/94
OHIO
F.H.W.A. REGION 5
23
92

LAKE COUNTY
LAK-90-17.42/25.15/27.76

NOTE:
FOR CURVE DATA & LEGEND SEE SHEET 22

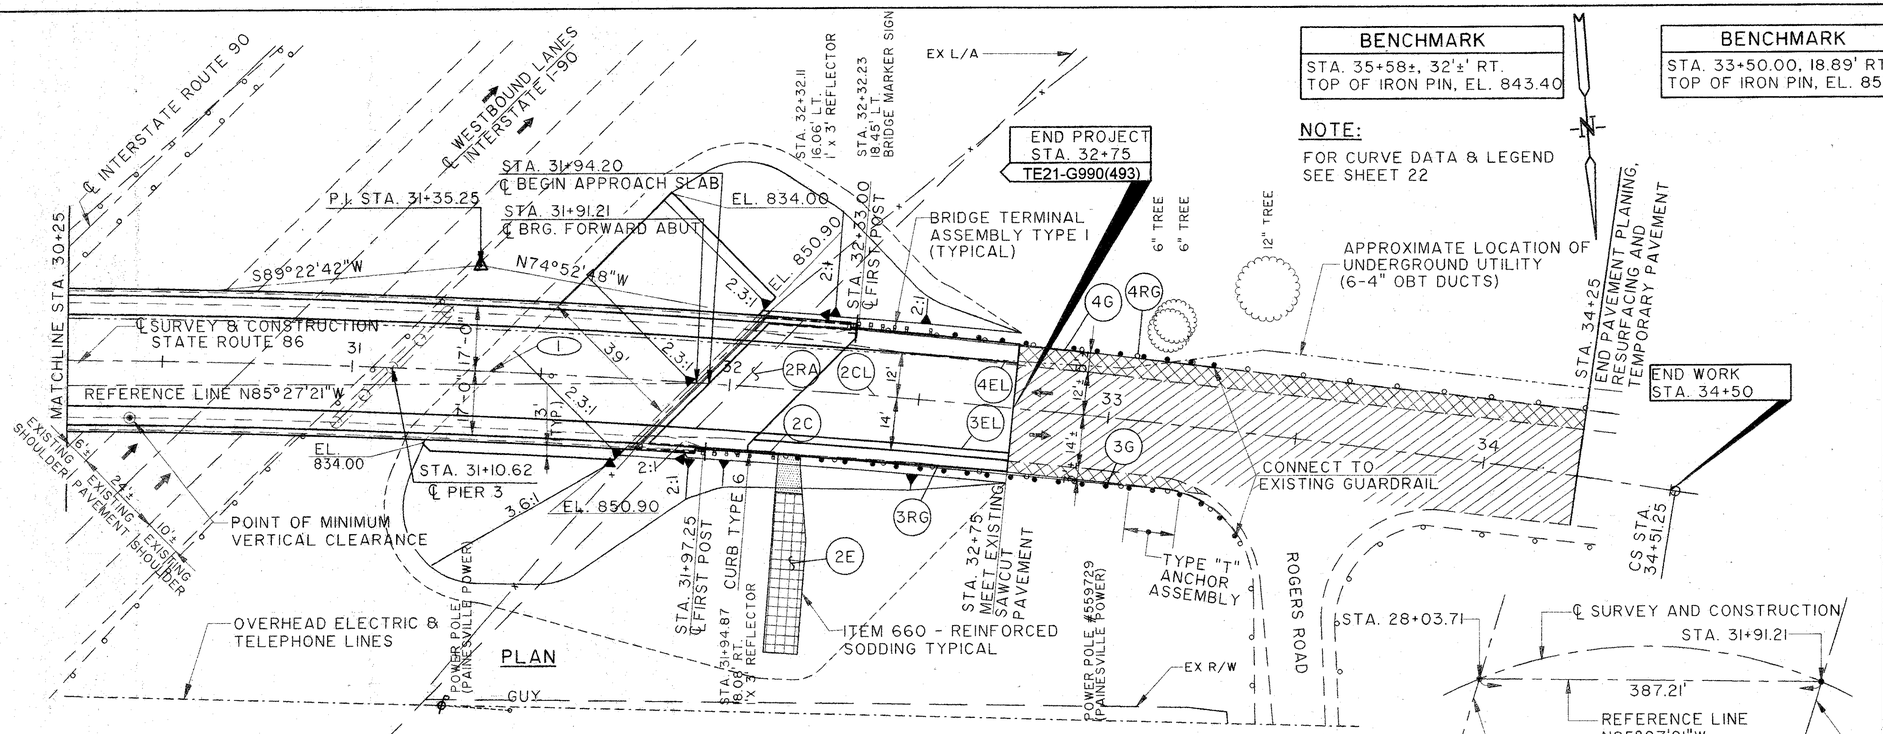

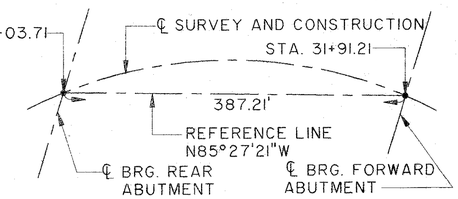

CENTERLINE BRIDGE GEOMETRY

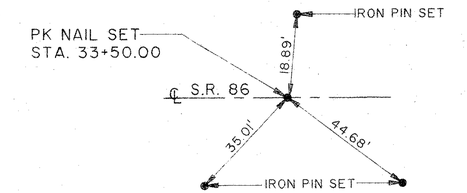

HORIZONTAL CONTROL POINT NO. 3
POC STA. 33+50.00

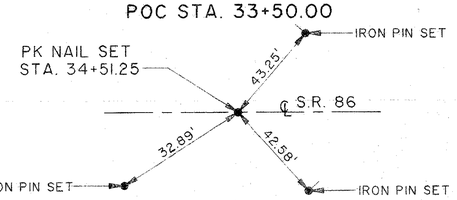

HORIZONTAL CONTROL POINT NO. 4
CS STA. 34+51.25

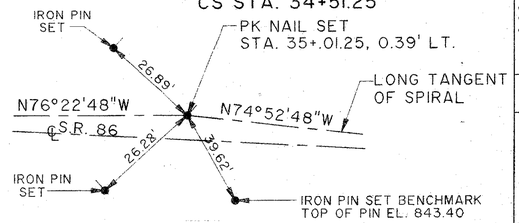

HORIZONTAL CONTROL POINT NO. 5
AT SPIRAL TANGENT INTERSECTION POINT SP2
STA. 35+01.25±, 0.39' LT.

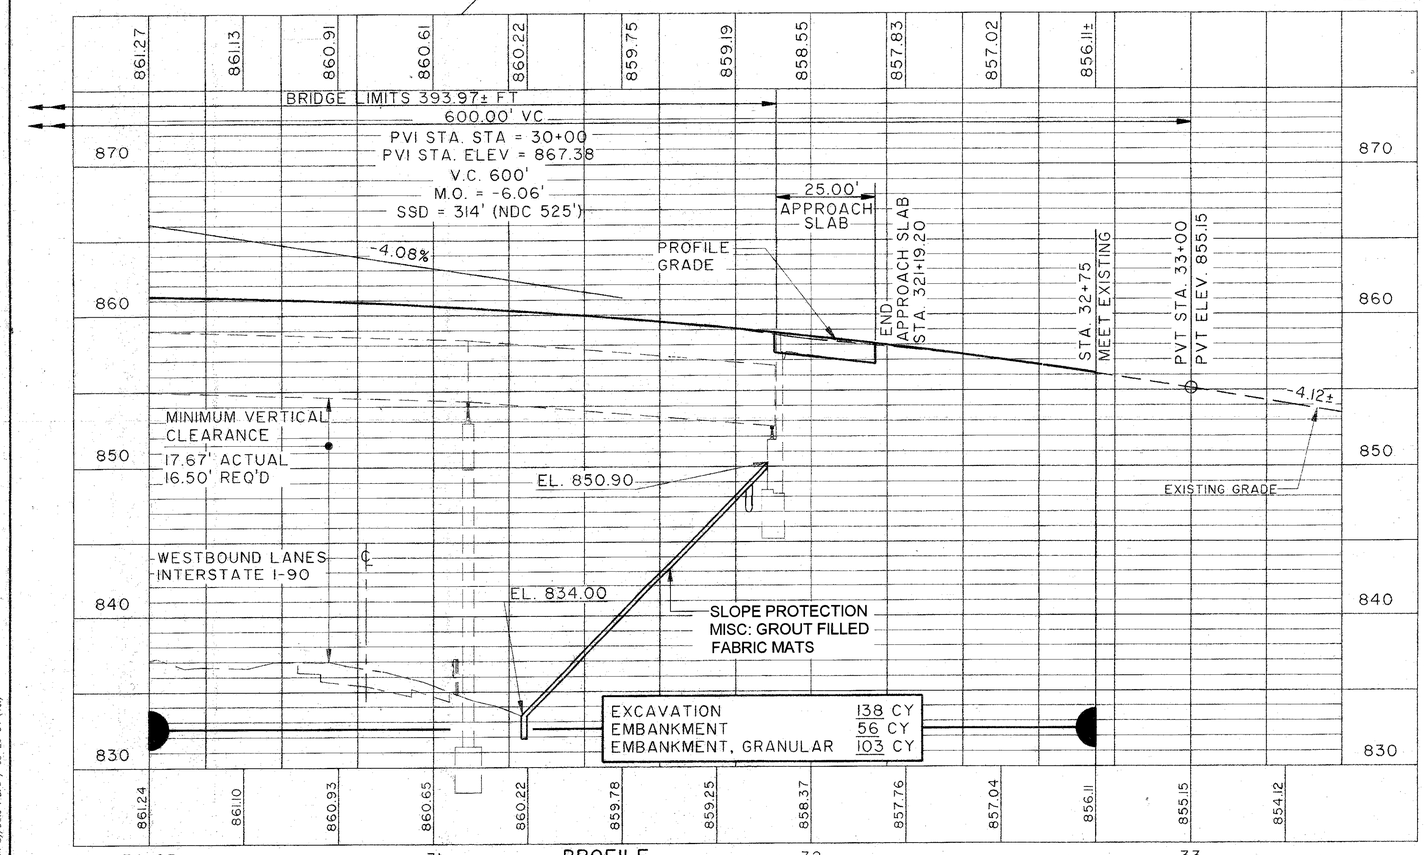

| | | |