STATE		SHEET NO.	TOTAL SHEETS
OHIO	ACI-1103(30)	33	55

LAKE COUNTY
LAK-I-22.43

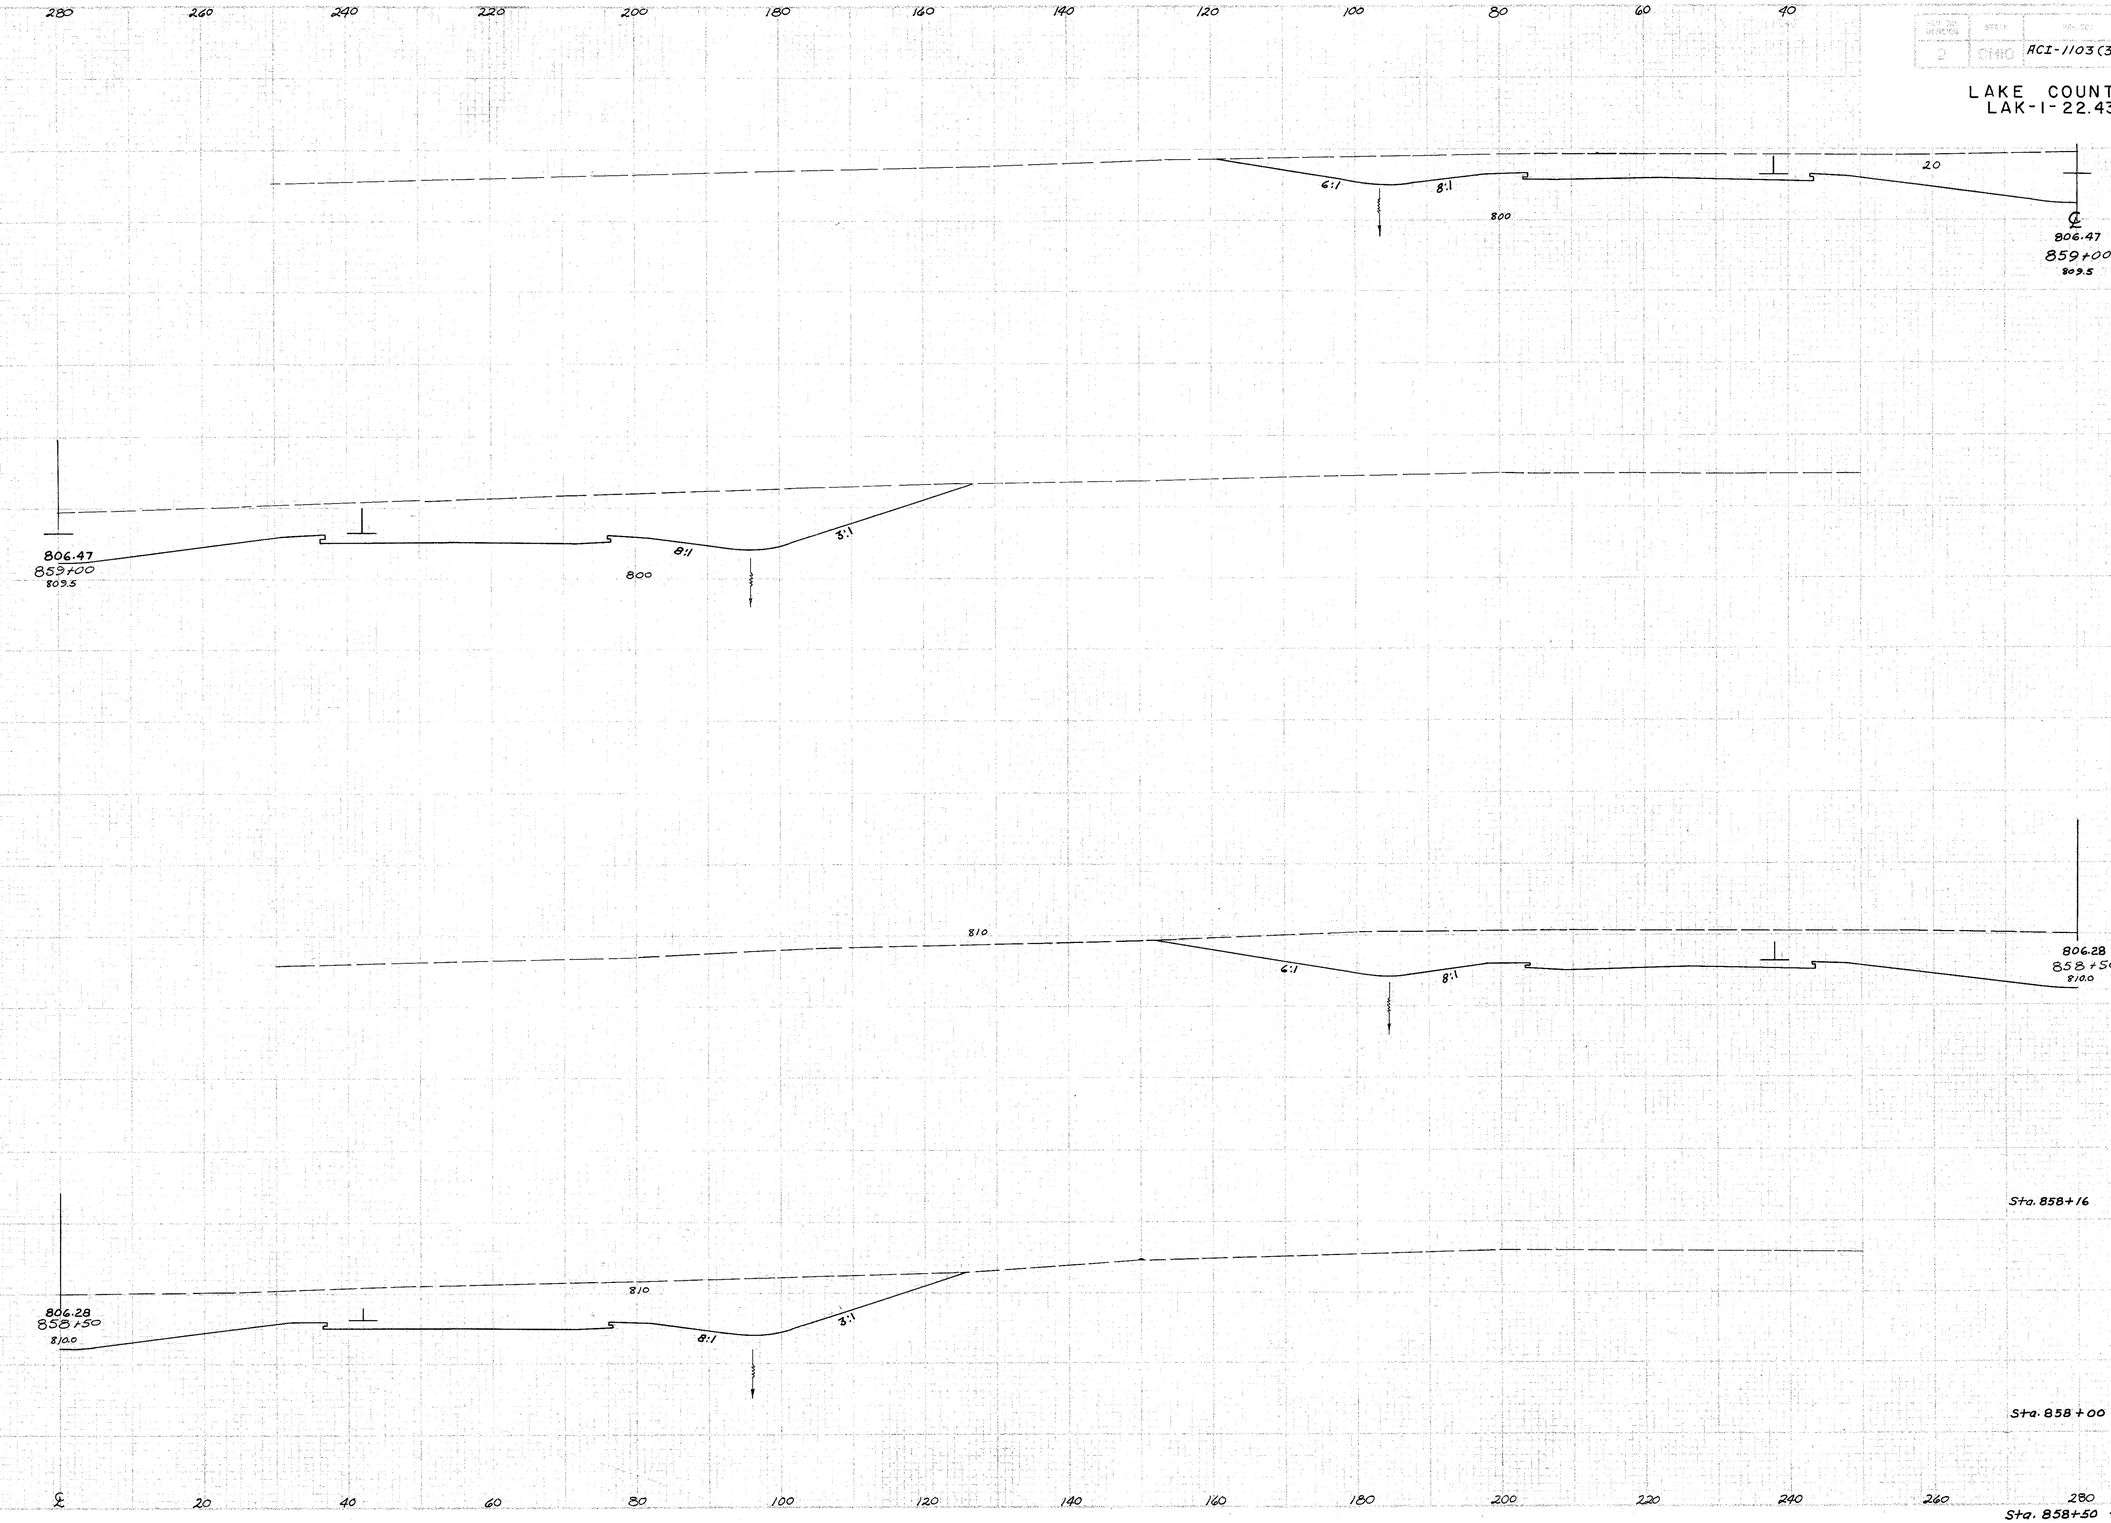

END AREA		CU. YDS.	
Cut	Fill	Cut	Fill

C-2-58

Plotted by
E.E.C.
7-7-58