MICROFILMED
DEC 23 1997

SOIL PROFILE
LAKE COUNTY
LAK-I-4.02

4/6
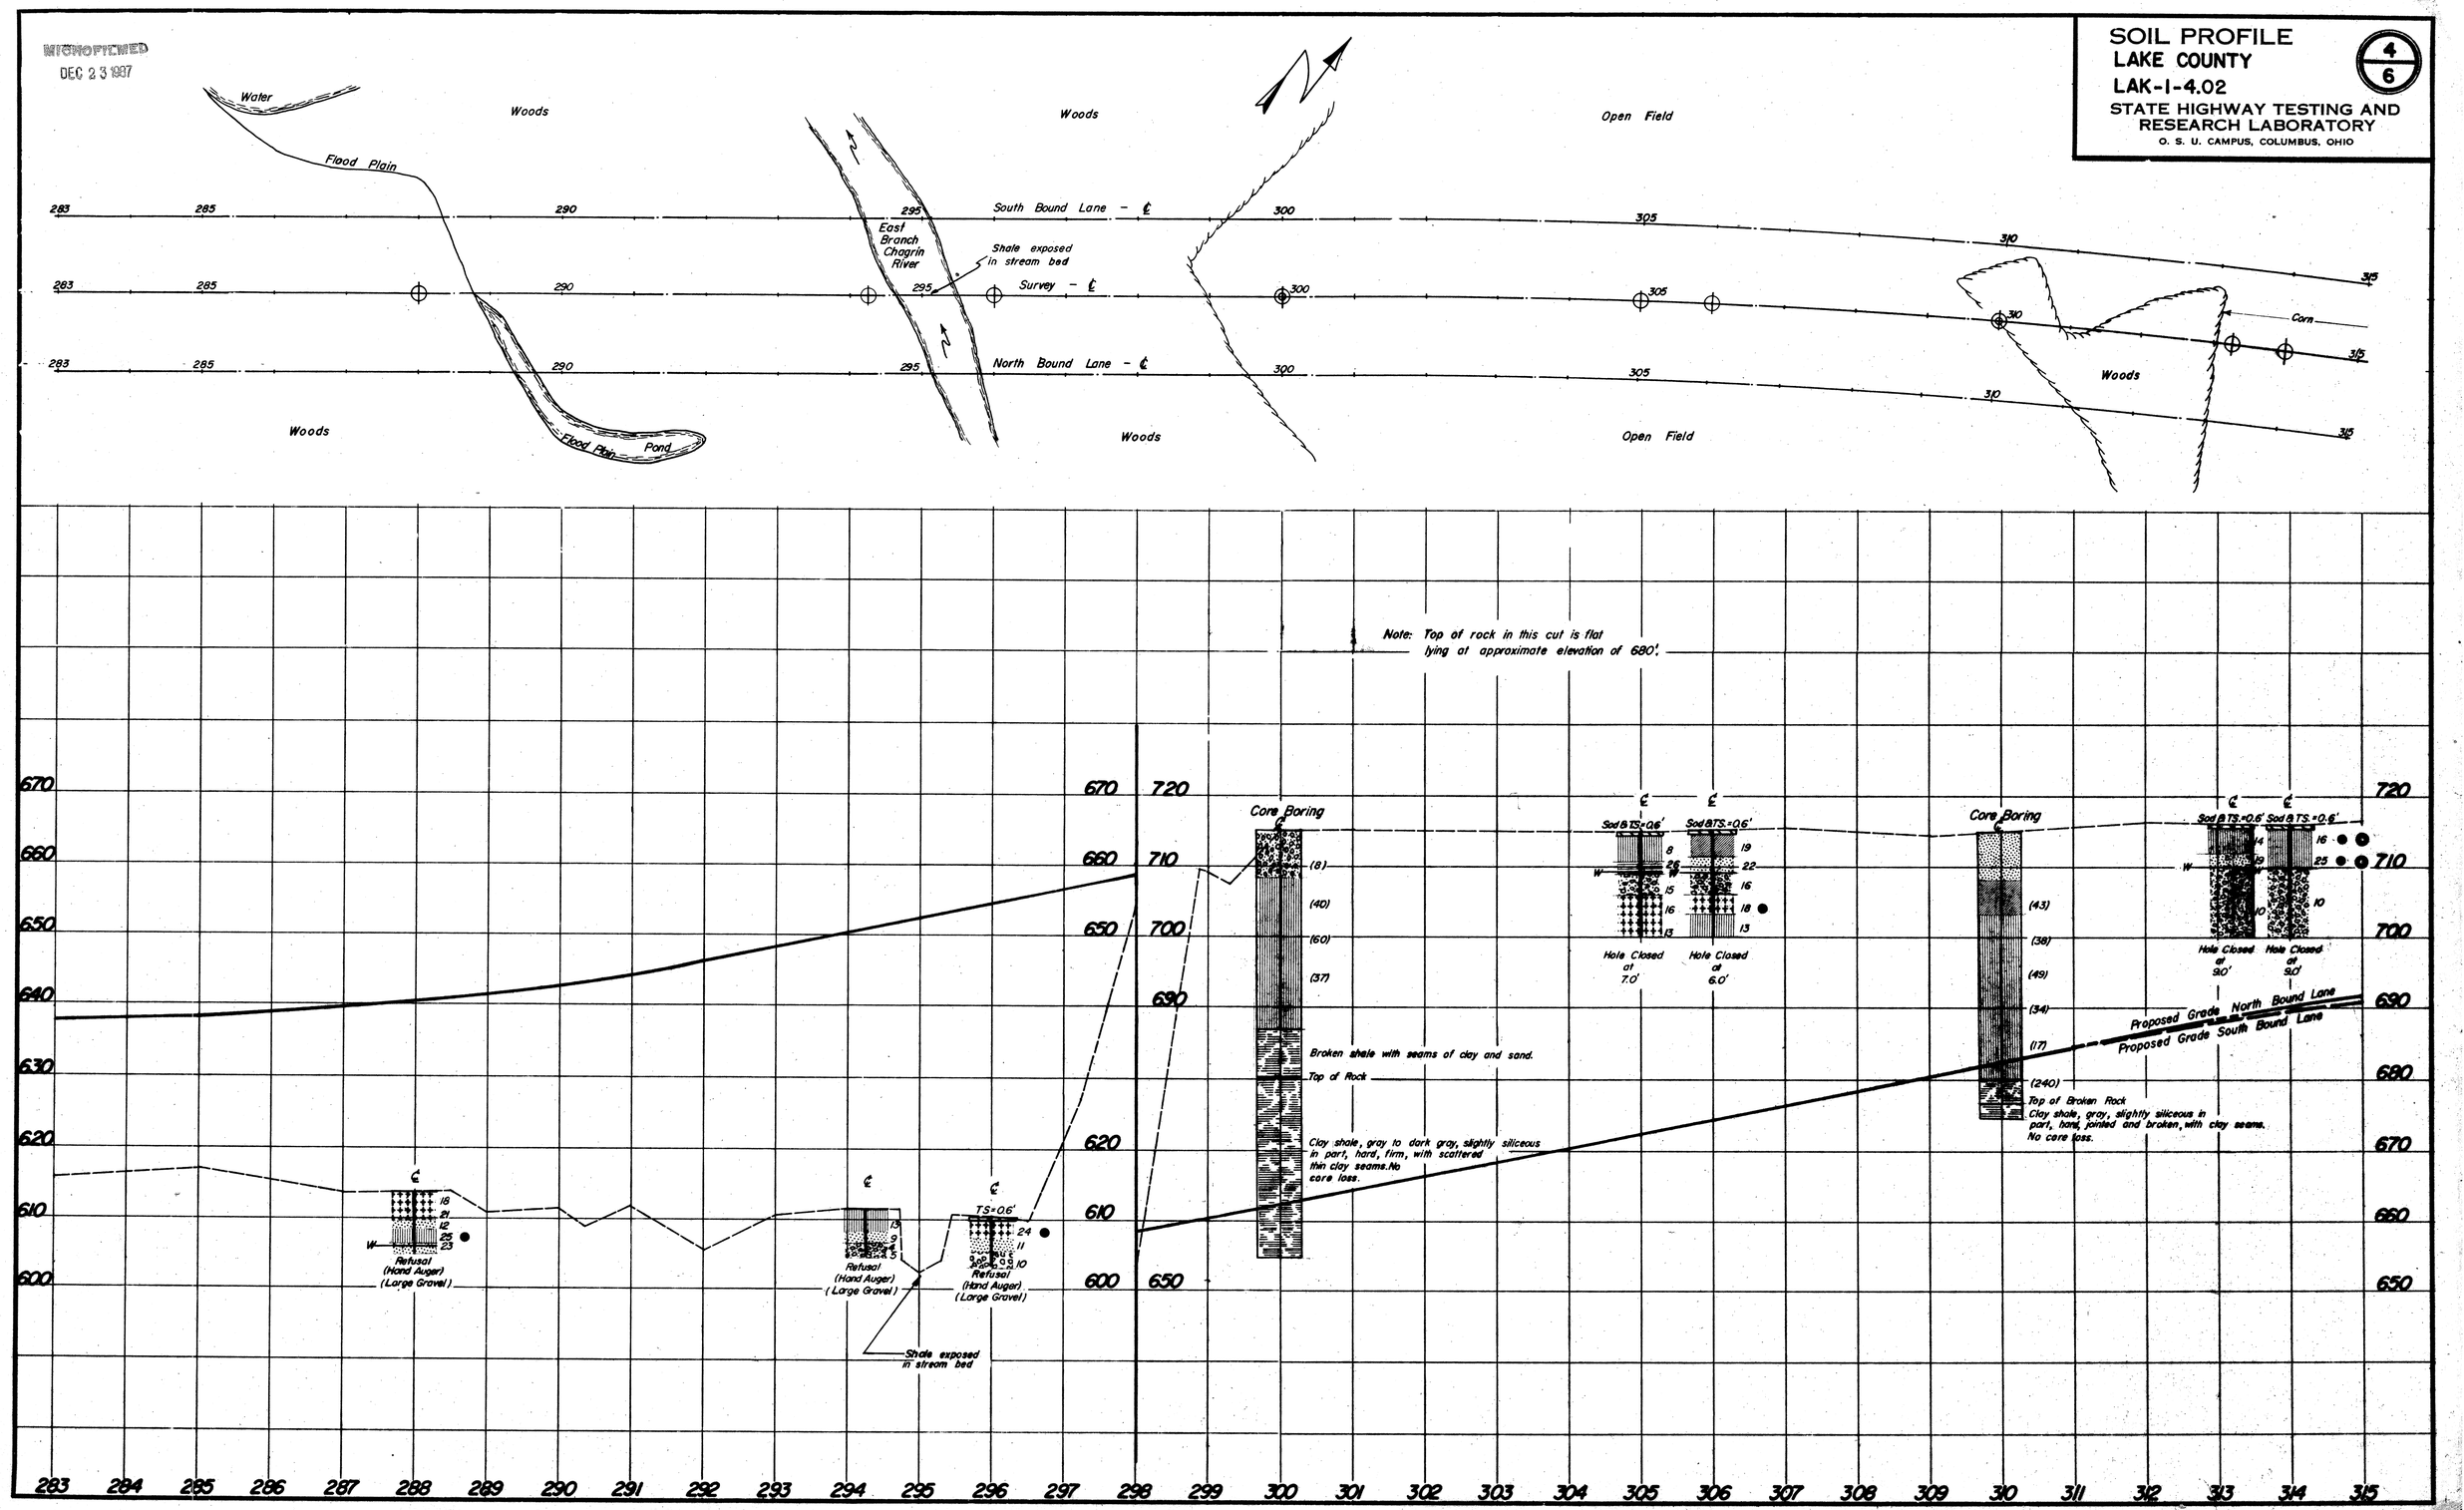
STATE HIGHWAY TESTING AND RESEARCH LABORATORY
O. S. U. CAMPUS, COLUMBUS, OHIO