Lake County T. 10 N. Kirtland Hills Village R. 9 W.

FED. RD. DIVISION	STATE	PROJECT	
2	OHIO		

276
277

15
16

LAK - 1 - 6.97
R/W PLAN
LIMITED ACCESS

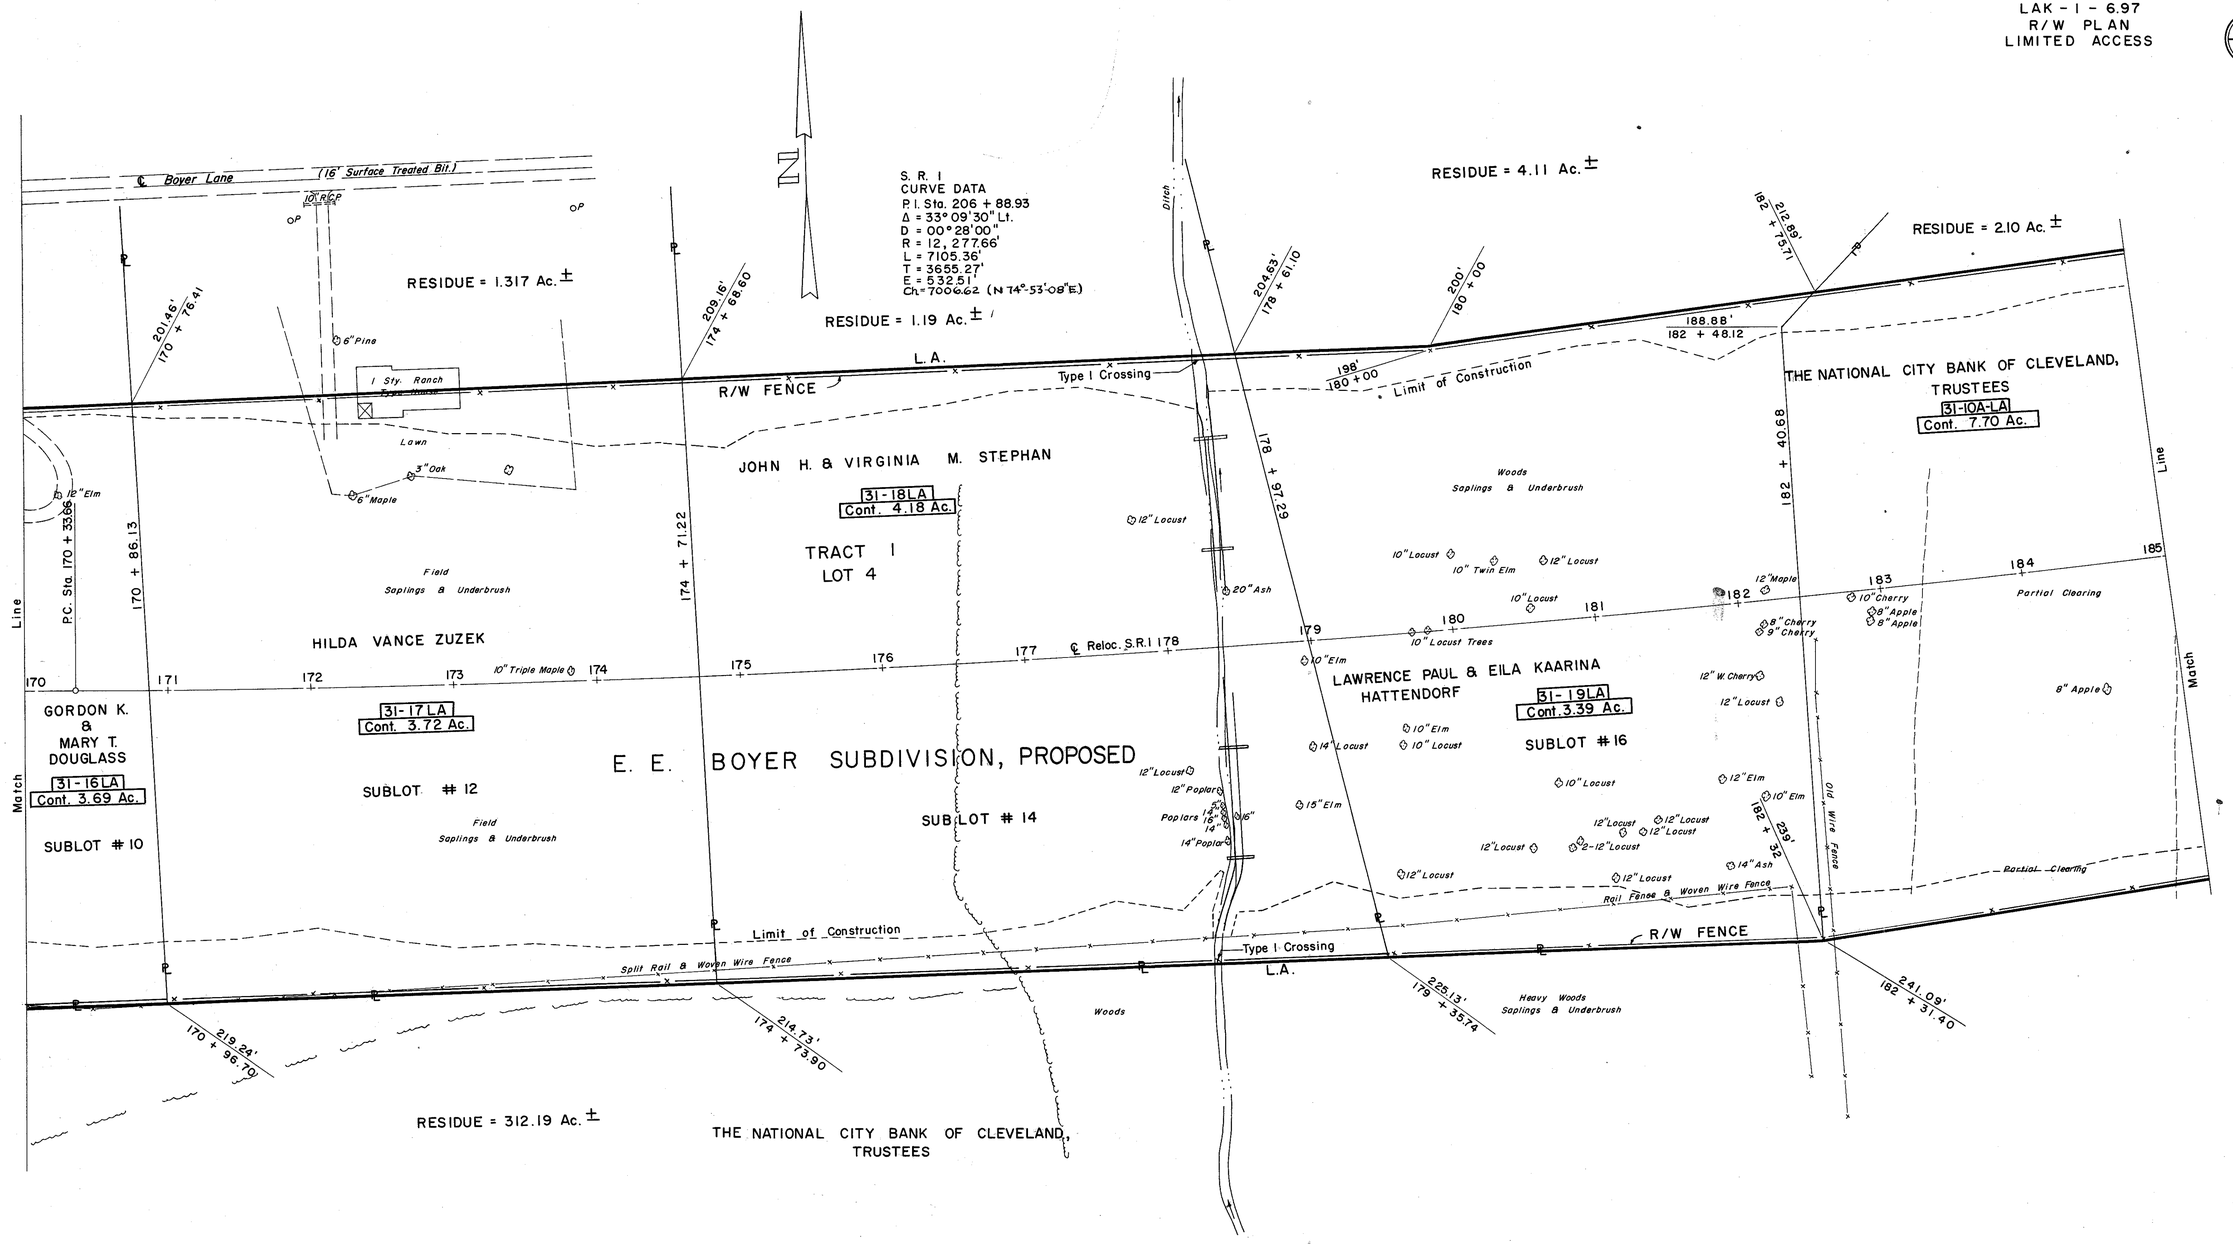

S-24 REMOVAL OF STRUCTURES		
PARCEL 31-17 LA	1	1 STY. RANCH TYPE HOUSE

3005 L.F. TYPE "D" FENCE

REV. 3-29-60
REV. 3-24-60

R/W PLAN S.R. I STA. 170 + 00 TO STA. 185 + 00