LOCATION PLAN

LAK-1-12.89
CONCORD TOWNSHIP
LAKE COUNTY

0 1000 2000
SCALE IN FEET

Received _____ Time _____
Recorded _____
Plat Book M Page 52 & 52-1
Signed _____ Recorder, Lake County, Ohio
Fee _____ Paid _____

470/488

1/19

Signed _____
Right of Way Engineer, Interstate Projects

Date _____

Signed _____
Robert E. Smith P.E. No. 18042
Partner - Capitol Engineering Associates

Date July 18, 1958

Location and Limited Access approved and Journalized by the Director of Highways.
Date September 10, 1957 Volume 402 Page 805
in the Director of Highways Journal.

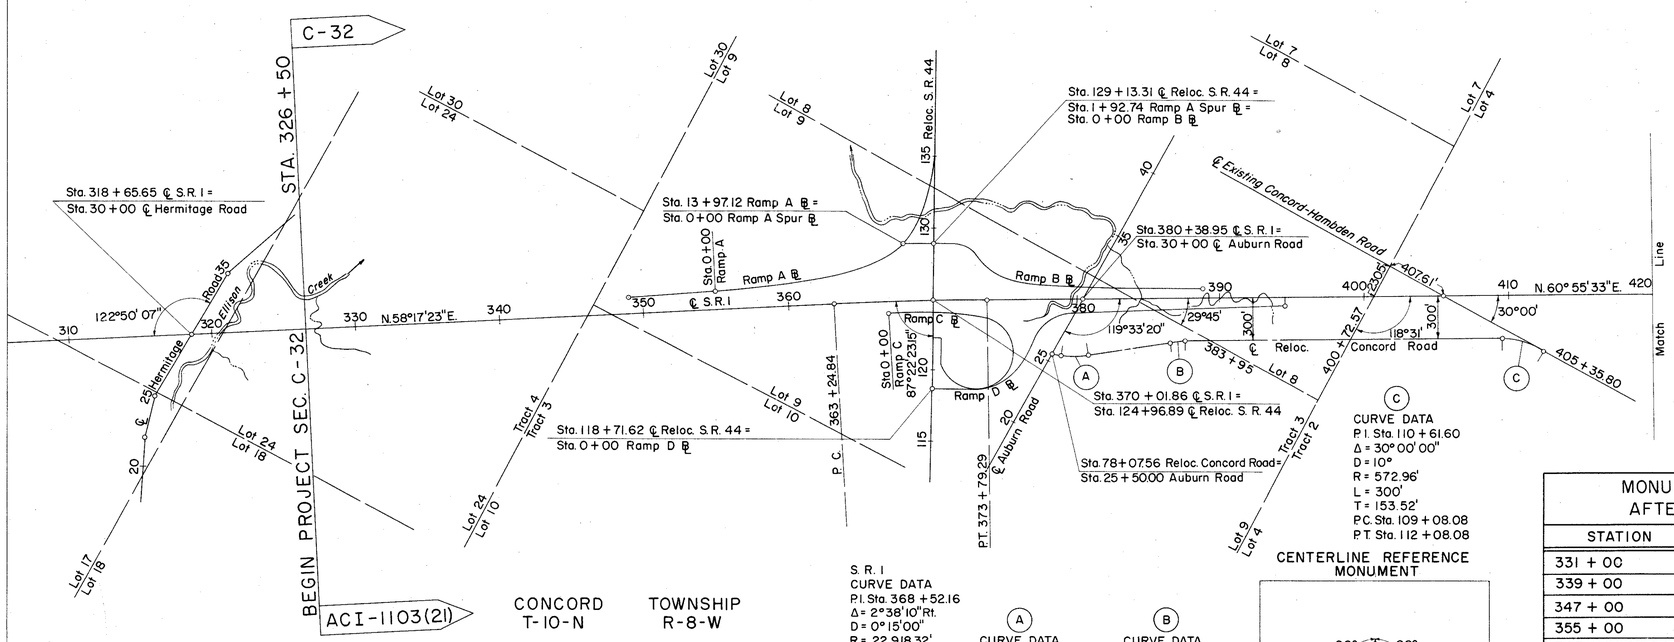

CONCORD TOWNSHIP
T-10-N R-8-W

S.R. 1
CURVE DATA
P.I. Sta. 368 + 52.16
Δ = 2°38'10" Rt.
D = 0°15'00"
R = 22,918.32'
L = 1054.45'
T = 527.32'
E = 5.96'

(A)
CURVE DATA
P.I. Sta. 79 + 57.56
Δ = 18°32'57"
D = 10°
R = 572.96'
L = 185.49'
T = 93.56'
P.C. Sta. 78 + 64.00
P.T. Sta. 80 + 49.49

(B)
CURVE DATA
P.I. Sta. 87 + 00.18
Δ = 8°59'37"
D = 10°
R = 572.96'
L = 89.94'
T = 45.06'
P.C. Sta. 86 + 55.12
P.T. Sta. 87 + 45.06

(C)
CURVE DATA
P.I. Sta. 110 + 61.60
Δ = 30°00'00"
D = 10°
R = 572.96'
L = 300'
T = 153.52'
P.C. Sta. 109 + 08.08
P.T. Sta. 112 + 08.08

CENTERLINE REFERENCE MONUMENT

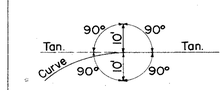

P.T. 373 + 79.29

MONUMENTS TO BE SET AFTER CONSTRUCTION

STATION	℄	STATION	℄
331 + 00	P.O.T.	382 + 00	P.O.T.
339 + 00		390 + 00	
347 + 00		398 + 00	
355 + 00		407 + 00	
363 + 24.84 P.C.		416 + 00	
373 + 79.29 P.T.	OFFSET		