FF-1

Tracing for Sheet #1 not received this office - Prints in Survey Drwr.

FED. RD. DIVISION	STATE	PROJECT	
2	OHIO	ACI-1103(27)	

402/413

2/13

LAK-1-16.55
R/W PLAN
LIMITED ACCESS

LAK-90-19.21

SUMMARY OF R/W REQUIRED

PARCEL NO.	OWNER	AREA ACRES	EXIT. BLDGS	SHEET NOS.	REMARKS
33-1 LA	LENA M. JACOBS	7.23		3	
33-2 LA	WORTHY A. SPEAR	3.79		3	
33-3 LA	MARGARET BRANT	4.76		3&4	
33-4 LA	WILLIAM & MATILDA LAWRENCE	3.00		4	
33-5 LA	FRANK VRBANCIC, a.k.a. FRANK S. VRBANCIC	4.17		4	
33-6 LA	ESTELLE BRENT WILLIS	3.73		4	
33-7 LA	CHARLES W. & PAUL POIROT	14.39	YES	4&5	
33-8 LA	JAMES S. & LUCILLE M. STEPHENS	10.19		5	
33-8 X	JAMES S. & LUCILLE M. STEPHENS	0.45		5&7	
33-8 Y	JAMES S. & LUCILLE M. STEPHENS	0.02		5	
33-9 LA	I. R. MARTIN LAND COMPANY	1.74		5	
33-10 LA	JOHN A. & DOROTHY S. FRARY	7.82	YES	5&6	TOWER TRANSMISSION LINE
33-10	JOHN A. & DOROTHY S. FRARY	0.27		6&7	

SUMMARY OF R/W REQUIRED

PARCEL NO.	OWNER	AREA ACRES	EXIT. BLDGS	SHEET NOS.	REMARKS
33-11 LA	THOMAS R. GOODRIDGE	7.09	YES	6&7	
33-11	THOMAS R. GOODRIDGE	0.28		6&7	
33-11WA	THOMAS R. GOODRIDGE	0.55		6&7	
33-12LA	JOSEPH K. PATTERSON	13.09		6&8	
33-12	JOSEPH K. PATTERSON	0.13		6&7	
33-12A	JOSEPH K. PATTERSON	0.15		6&7	
33-12ALA	JOSEPH K. PATTERSON	23.60		8,9&10	
33-12A-X	JOSEPH K. PATTERSON	0.71		9	
33-12A-Y	JOSEPH K. PATTERSON	1.92		9	
33-12A-Z	JOSEPH K. PATTERSON	0.06		10	
33-12WA	JOSEPH K. PATTERSON	3.26		6,7,8&8	
33-12B	PATRICK L. & JANE MONTGOMEREY	0.05		7	
33-12C	LUCETTA F. CROFOOT, ET. AL.	NO R/W REQUIRED			

SUMMARY OF R/W REQUIRED

PARCEL NO.	OWNER	AREA ACRES	EXIT. BLDGS	SHEET NOS.	REMARKS
33-13LA	LUCETTA F. CROFOOT, ET. AL.	7.39		8&9	
33-13X	LUCETTA F. CROFOOT, ET. AL.	0.17		8	
33-14LA	LAKE COUNTY GIRL SCOUT COUNCIL, INC.	5.63		10&11	
33-15LA	MICHAEL GRECH	10.81		10&11	
33-16LA	MERLIN E. KEWISH, ET. AL.	18.52		11&12	
33-16X	MERLIN E. KEWISH, ET. AL.	0.03		11	
33-17LA	JOHN GRECH	5.94		12	
33-18LA	DAVID E. & NORMA E. PFITZENMAIER	2.18		12	
33-19LA	JESSE E. & JULIA F. WOODS	0.36		12	
	UTILITIES				
	THE CLEVELAND ELEC. ILLUMINATING CO. CLEVELAND 1, OHIO			5&6	
	THE OHIO BELL TELEPHONE CO., CLEVELAND 13, OHIO			6&7	

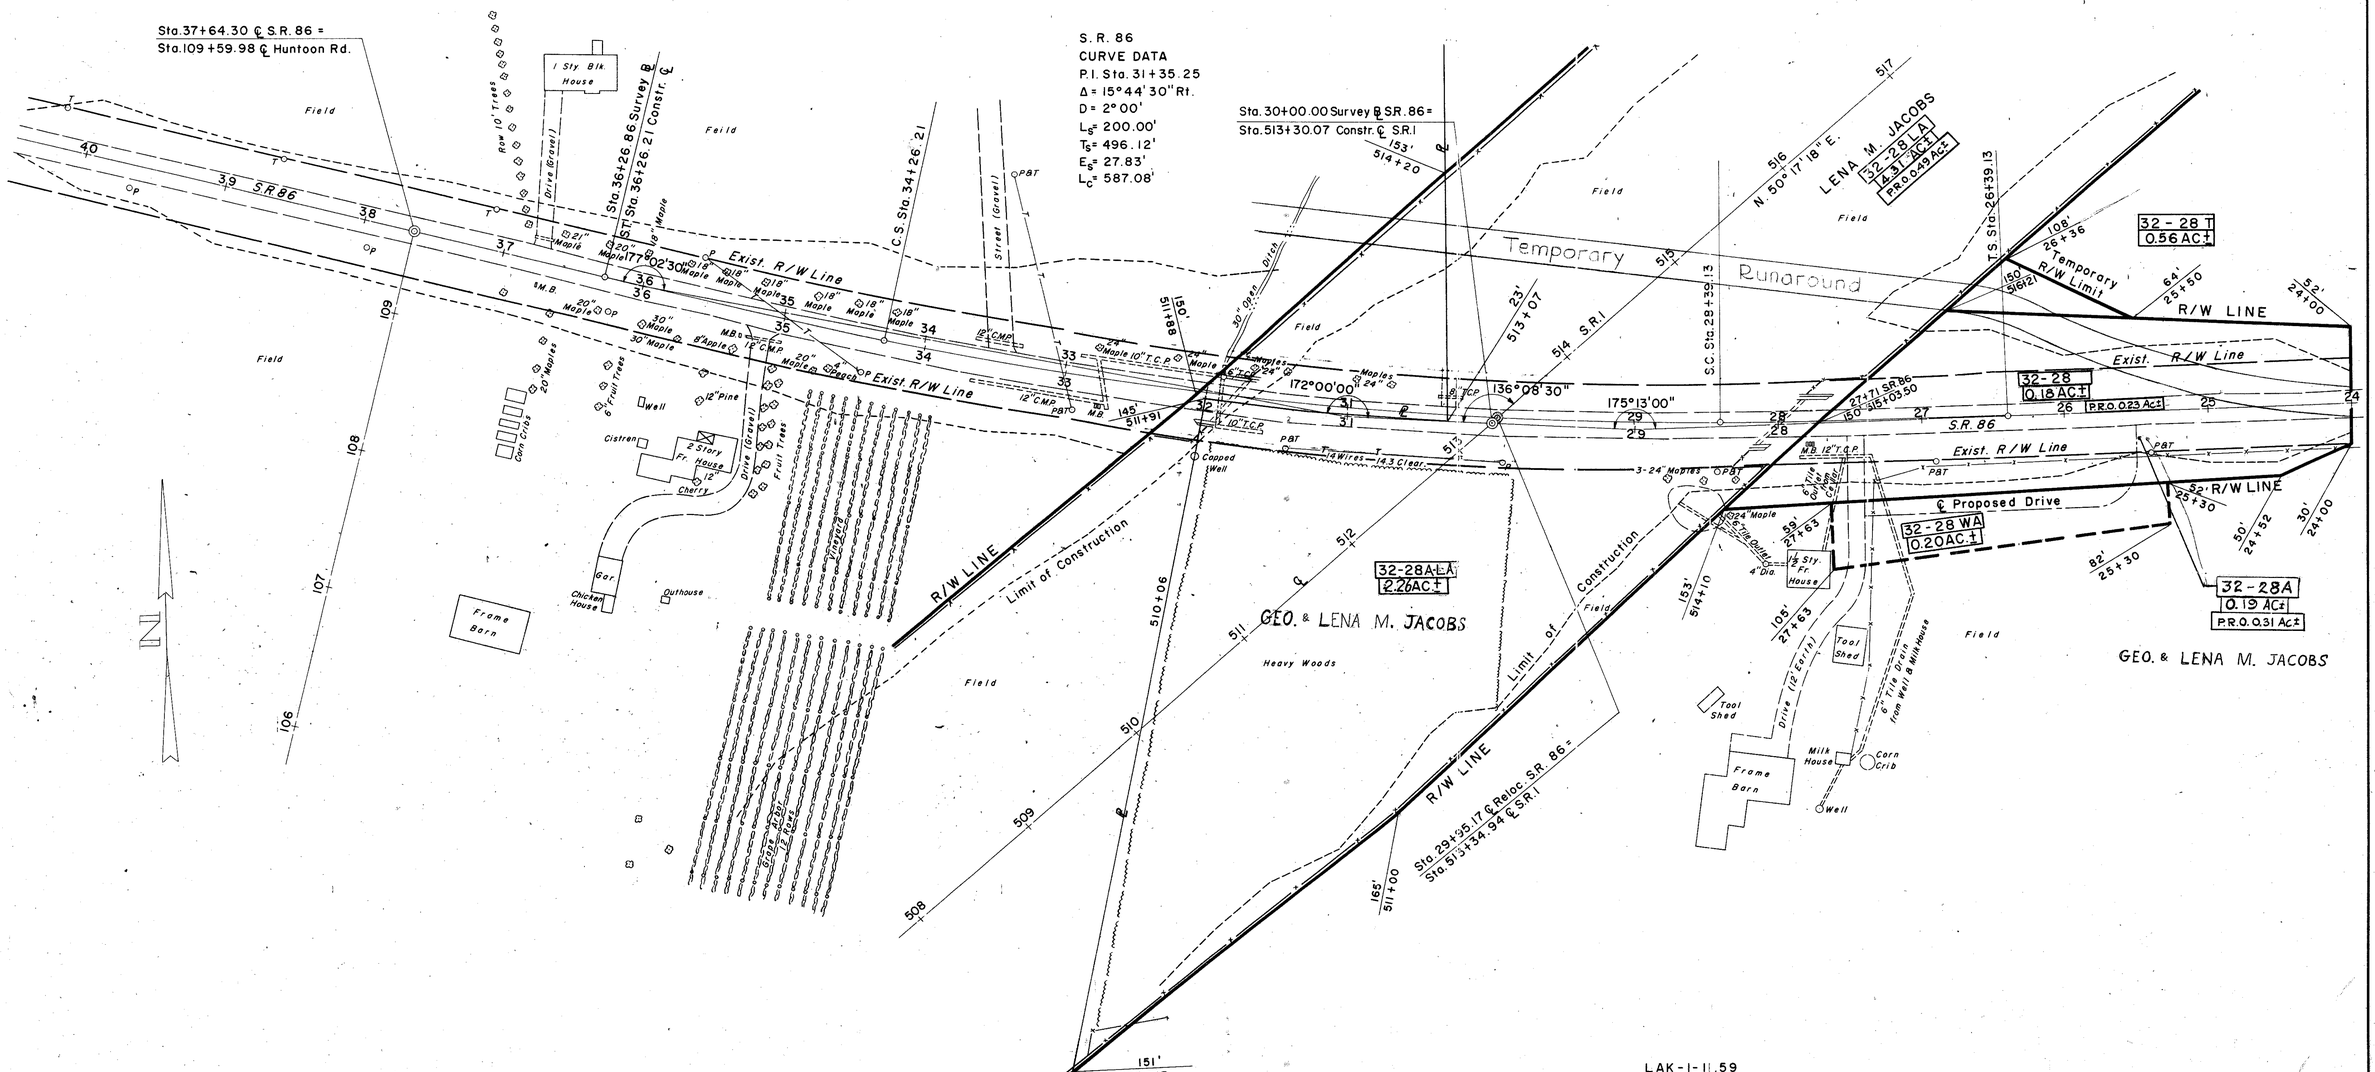

LAK-1-11.59

Concord Twp. T-10-N R-8-W

SEE GENERAL SUMMARY SHEET NO. 10

R/W PLAN STA. 508+00 TO STA. 517+00