SOIL PROFILE

LAKE COUNTY
LAK-1-6.97

9/9

STATE HIGHWAY TESTING AND RESEARCH LABORATORY
O. S. U. CAMPUS, COLUMBUS, OHIO
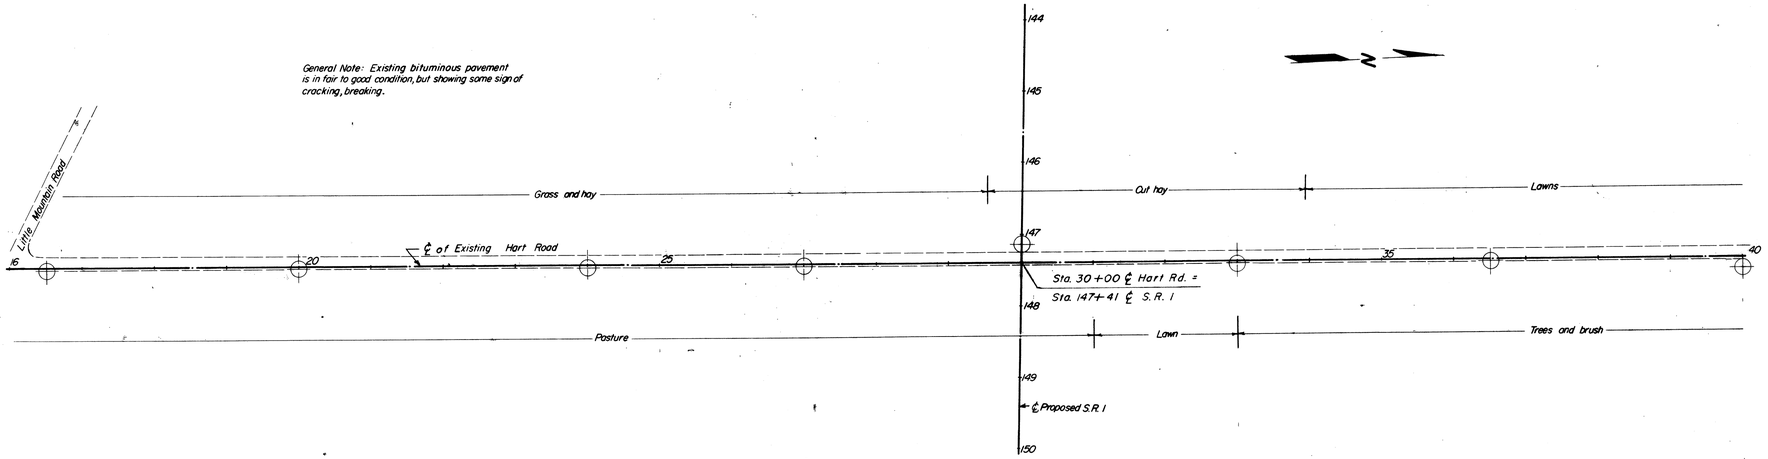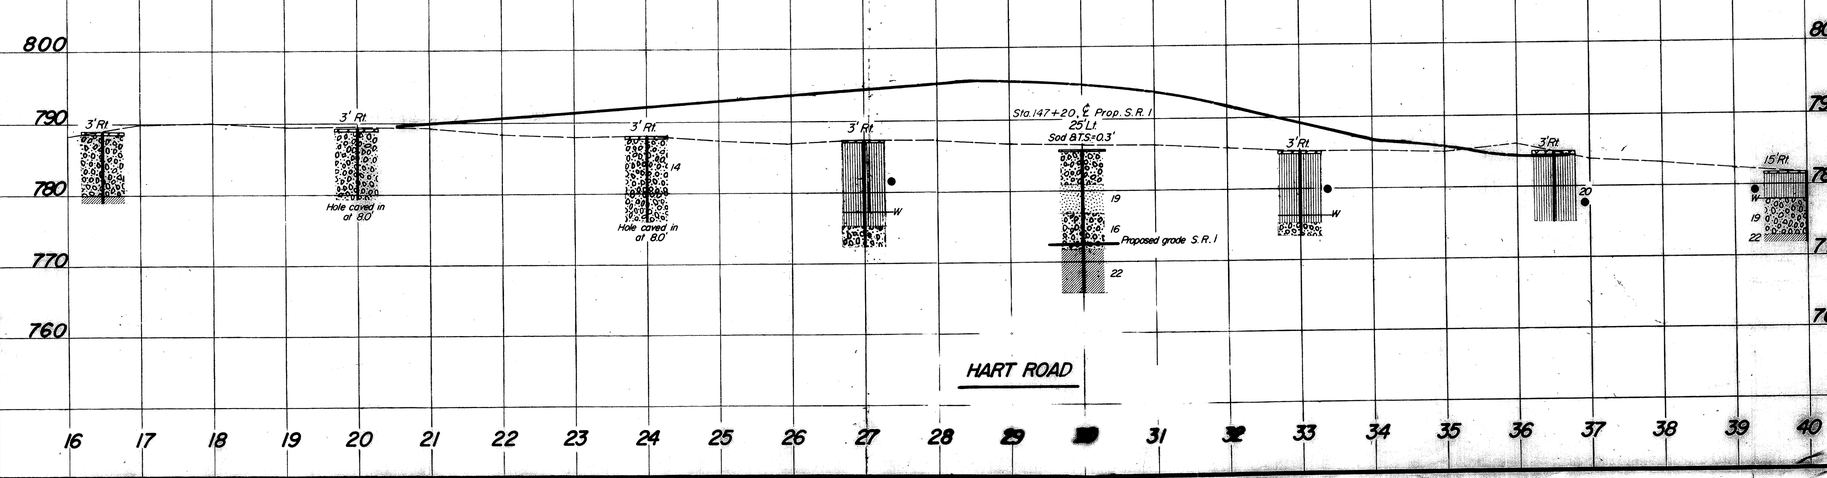
Revised July 31, 1959