V-6

7.97

FED. RD. DIVISION	STATE	PROJECT	
2	OHIO		

110
277
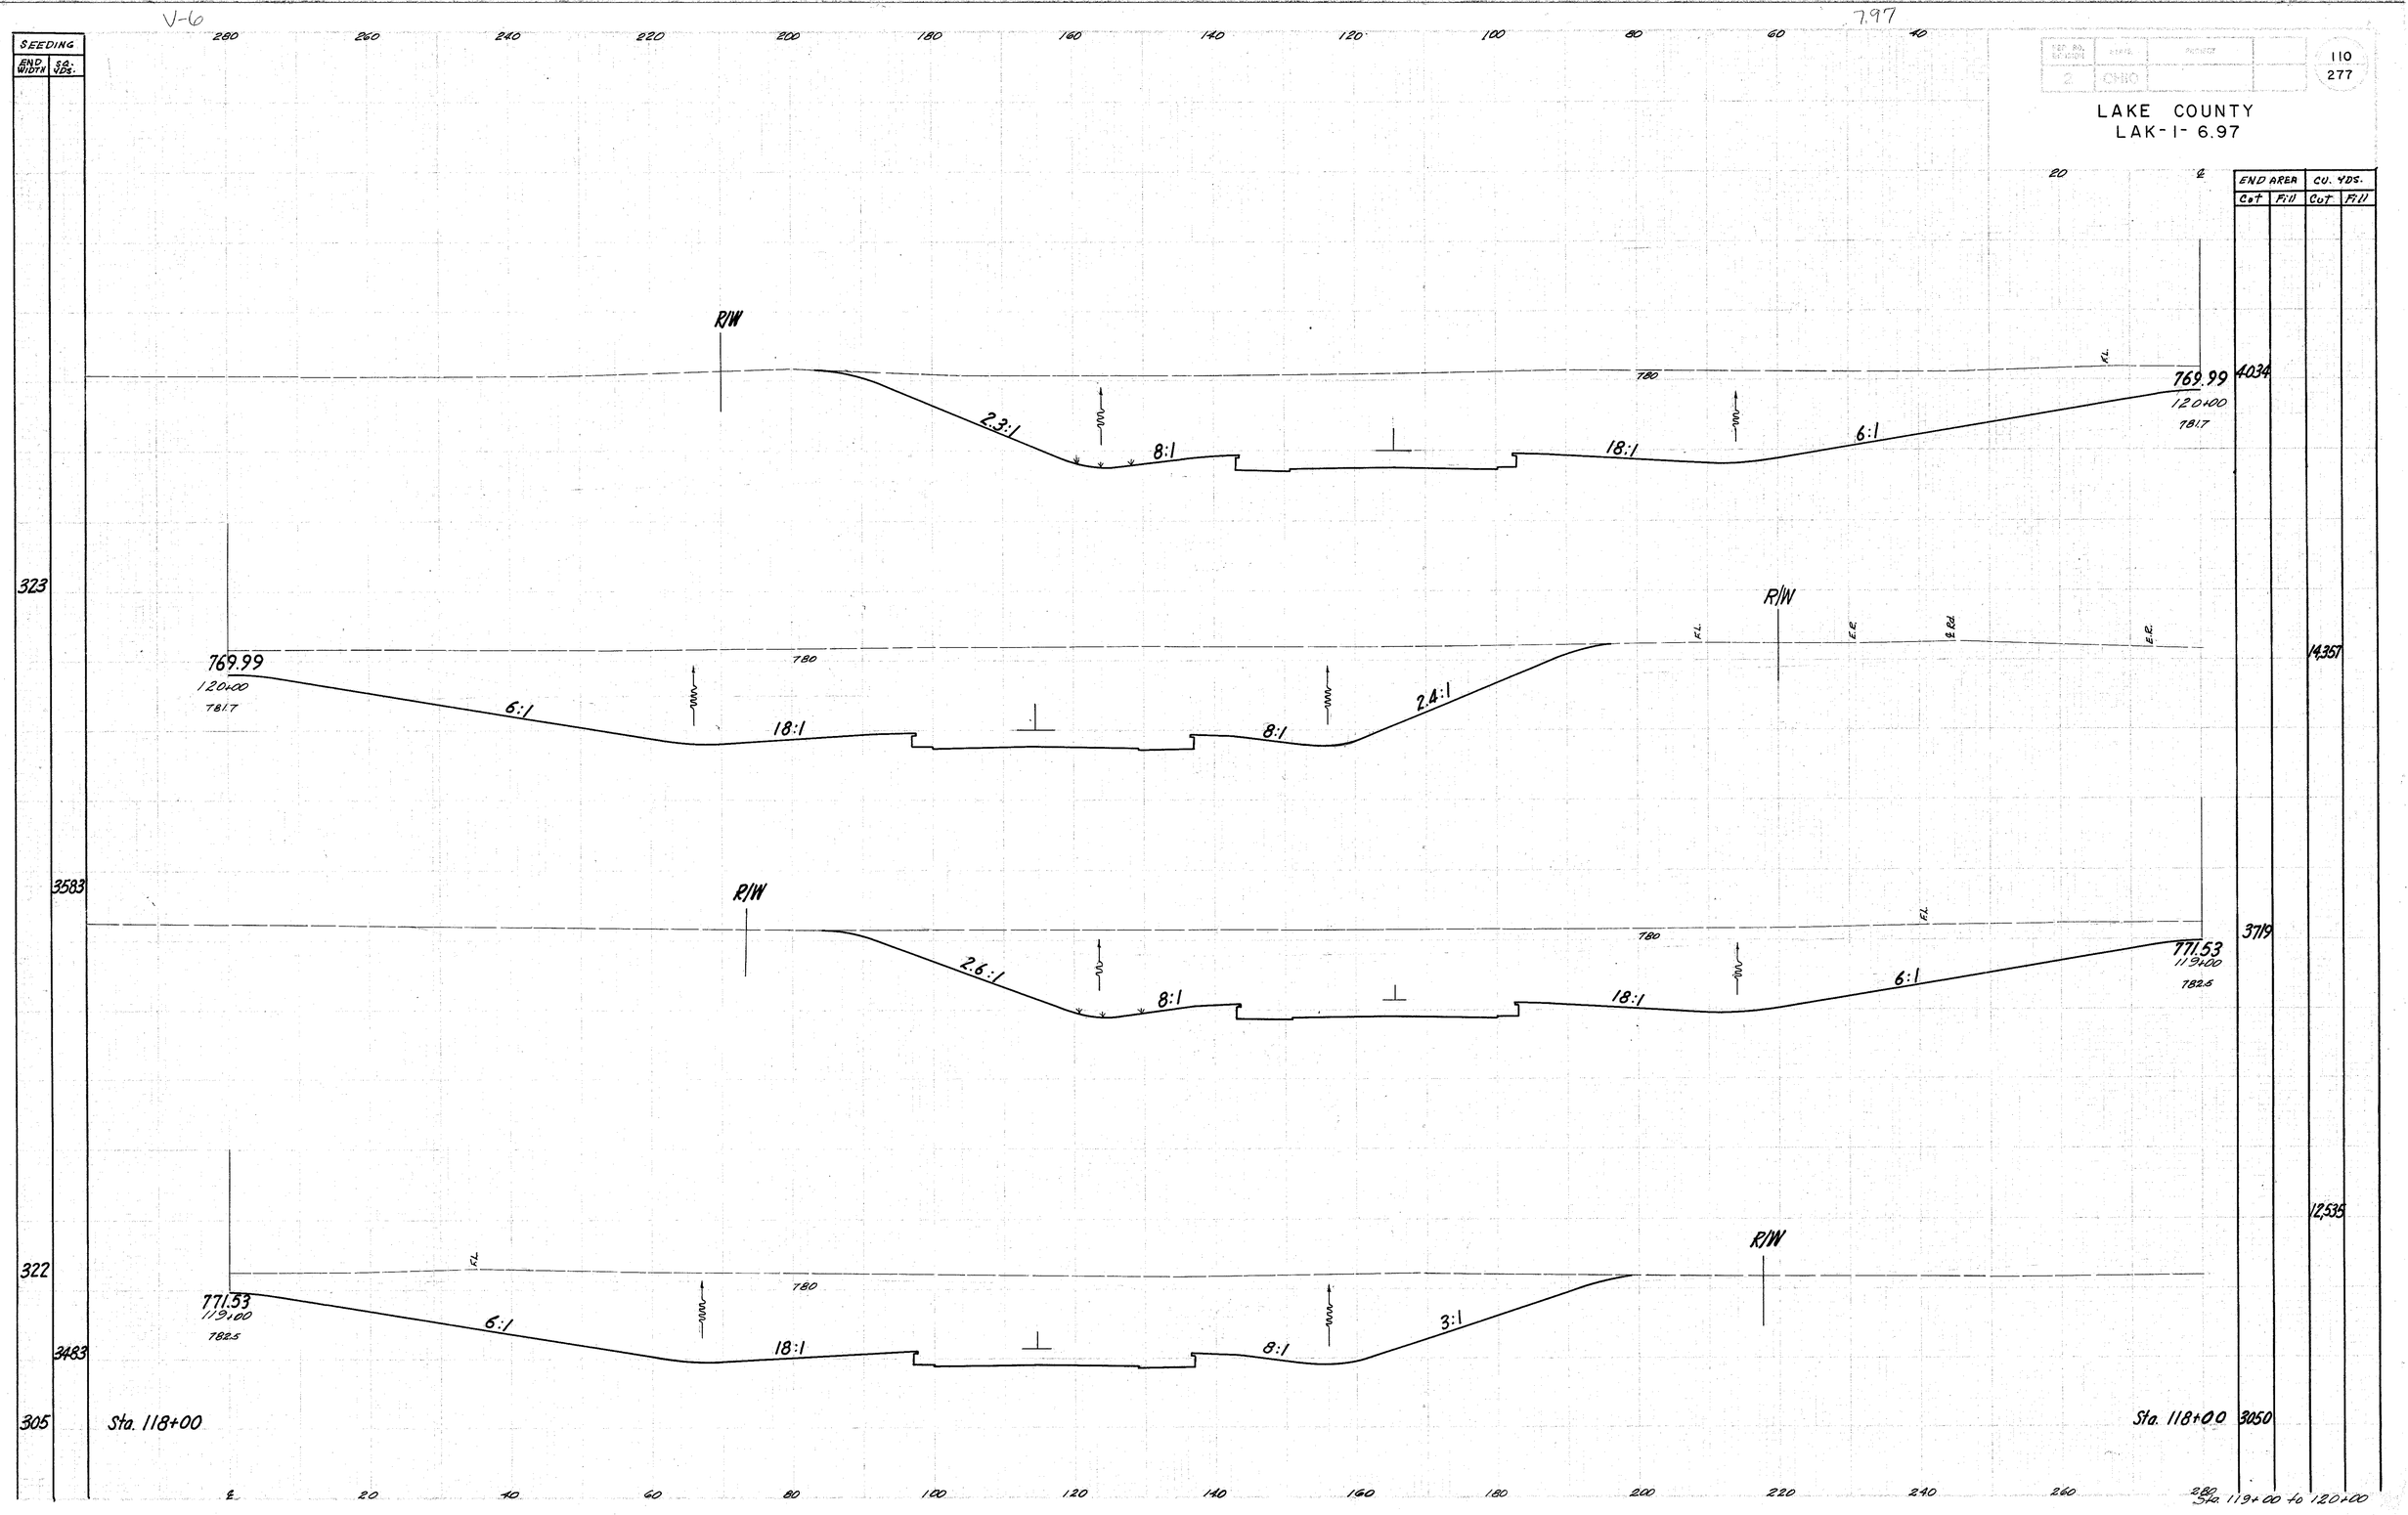
LAKE COUNTY
LAK-1- 6.97