LAKE COUNTY

CITY OF MENTOR & VILLAGE OF KIRTLAND HILLS

T =9&10 N, R =9 W

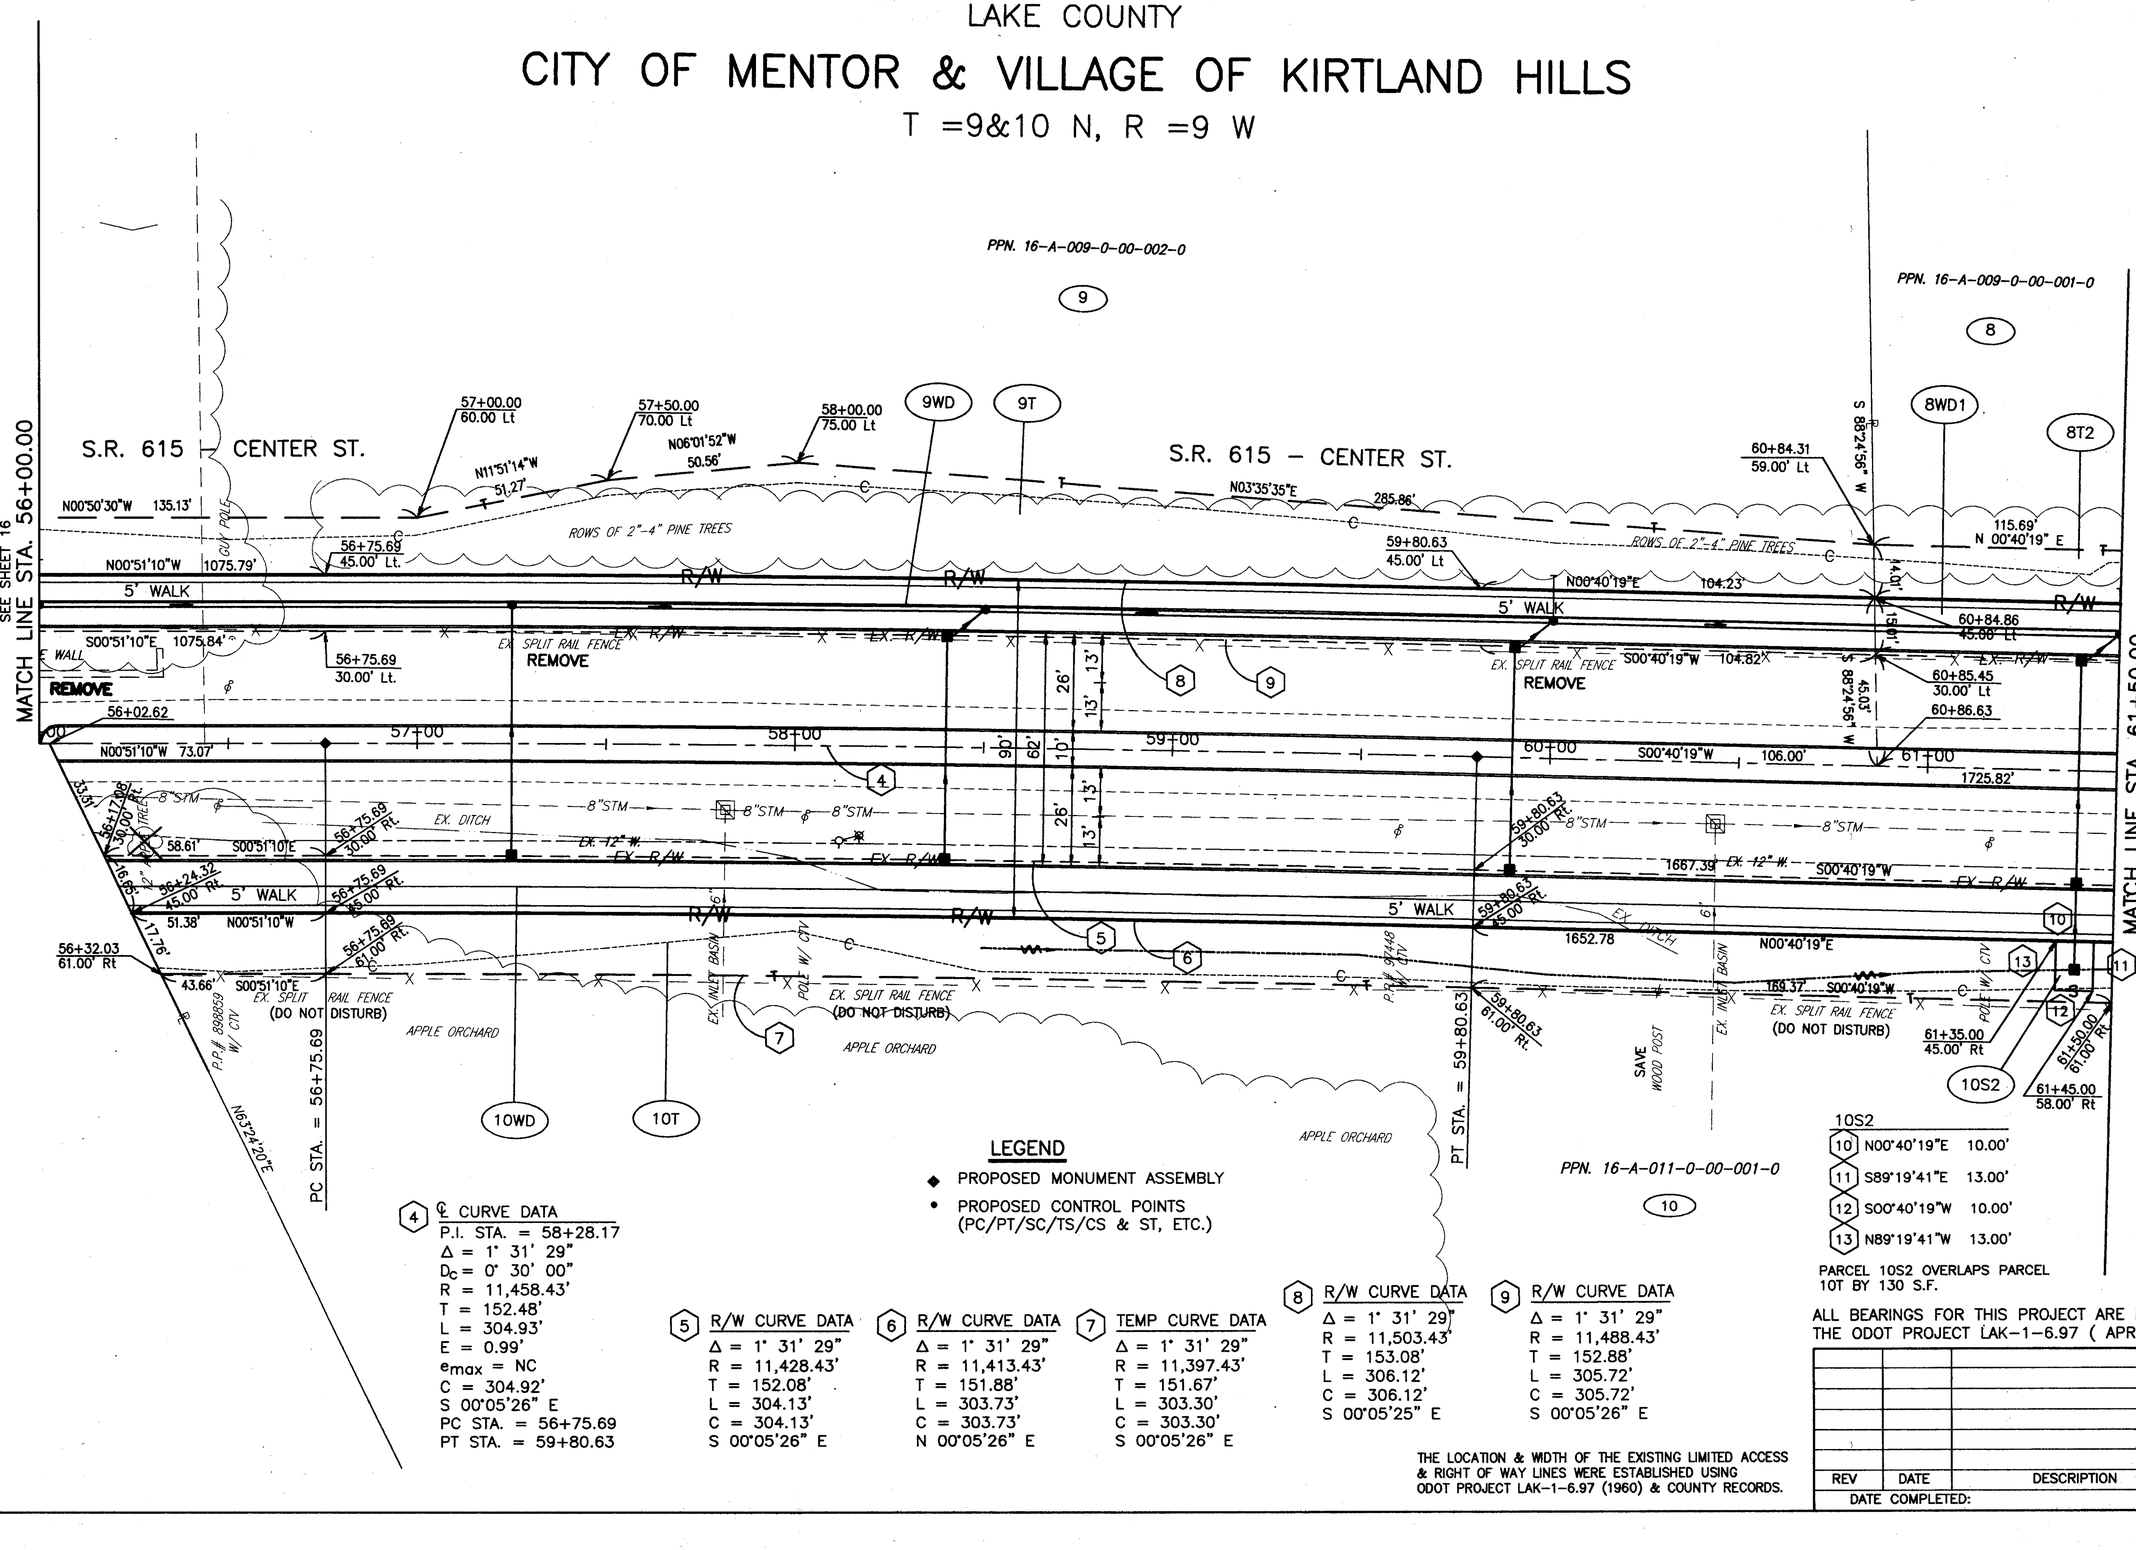

LEGEND

- ◆ PROPOSED MONUMENT ASSEMBLY
- • PROPOSED CONTROL POINTS (PC/PT/SC/TS/CS & ST, ETC.)

(4) ℄ CURVE DATA
P.I. STA. = 58+28.17
Δ = 1° 31' 29"
D_c = 0° 30' 00"
R = 11,458.43'
T = 152.48'
L = 304.93'
E = 0.99'
e_{max} = NC
C = 304.92'
S 00°05'26" E
PC STA. = 56+75.69
PT STA. = 59+80.63

(5) R/W CURVE DATA
Δ = 1° 31' 29"
R = 11,428.43'
T = 152.08'
L = 304.13'
C = 304.13'
S 00°05'26" E

(6) R/W CURVE DATA
Δ = 1° 31' 29"
R = 11,413.43'
T = 151.88'
L = 303.73'
C = 303.73'
N 00°05'26" E

(7) TEMP CURVE DATA
Δ = 1° 31' 29"
R = 11,397.43'
T = 151.67'
L = 303.30'
C = 303.30'
S 00°05'26" E

(8) R/W CURVE DATA
Δ = 1° 31' 29"
R = 11,503.43'
T = 153.08'
L = 306.12'
C = 306.12'
S 00°05'25" E

(9) R/W CURVE DATA
Δ = 1° 31' 29"
R = 11,488.43'
T = 152.88'
L = 305.72'
C = 305.72'
S 00°05'26" E

PPN. 16-A-011-0-00-001-0
(10)

10S2

(10)	N00°40'19"E	10.00'
(11)	S89°19'41"E	13.00'
(12)	S00°40'19"W	10.00'
(13)	N89°19'41"W	13.00'

PARCEL 10S2 OVERLAPS PARCEL 10T BY 130 S.F.

ALL BEARINGS FOR THIS PROJECT ARE BASED ON THE ODOT PROJECT LAK-1-6.97 (APRIL 1960)

THE LOCATION & WIDTH OF THE EXISTING LIMITED ACCESS & RIGHT OF WAY LINES WERE ESTABLISHED USING ODOT PROJECT LAK-1-6.97 (1960) & COUNTY RECORDS.

REV	DATE	DESCRIPTION

DATE COMPLETED:

SCALE IN FEET: 0 20 40

PID NO. 9331

R/W DESIGNER P.S.L.

R/W REVIEWER W.D.B.

RIGHT OF WAY PLAN
STA. 56+00.00 TO STA. 61+50.00

LAK-IR90/SR615-9.26/1.51

17/24

387
393

H:\CT_97125\SDSK\RW\PRERW5.dwg 08/21/2000 02:51:01 PM EDT