LAKE COUNTY

CITY OF MENTOR & VILLAGE OF KIRTLAND HILLS

T =9&10 N, R =9 W

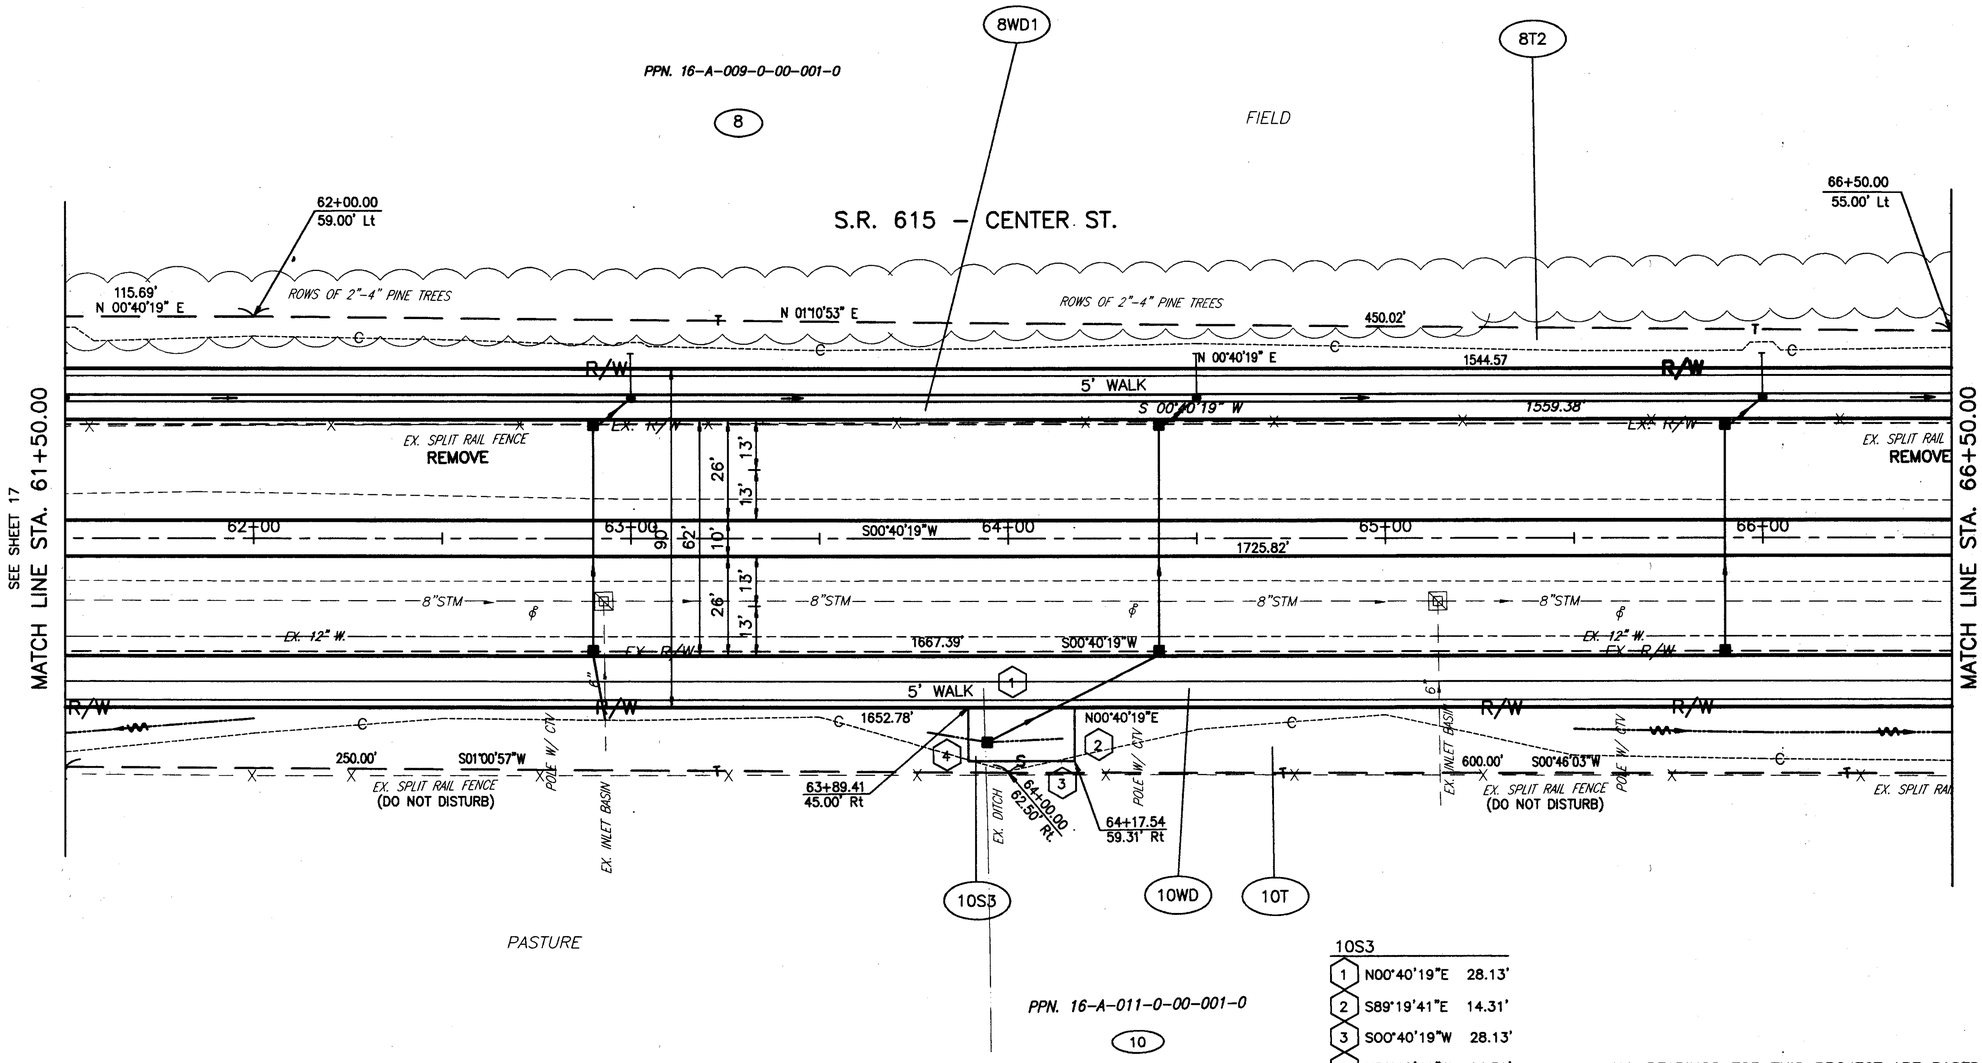

10S3		
1	N00°40'19"E	28.13'
2	S89°19'41"E	14.31'
3	S00°40'19"W	28.13'
4	N89°19'41"W	14.31'

PARCEL 10S3 OVERLAPS PARCEL 10T BY 403 S.F.

THE LOCATION & WIDTH OF THE EXISTING LIMITED ACCESS & RIGHT OF WAY LINES WERE ESTABLISHED USING ODOT PROJECT LAK-1-6.97 (1960) & COUNTY RECORDS.

ALL BEARINGS FOR THIS PROJECT ARE BASED ON THE ODOT PROJECT LAK-1-6.97 (APRIL 1960)

REV	DATE	DESCRIPTION

DATE COMPLETED:

N

SCALE IN FEET 0 20 40

PID NO. 9331

R/W DESIGNER P.S.L.

R/W REVIEWER W.D.B.

RIGHT OF WAY PLAN
STA. 61+50.00 to STA. 66+50.00

LAK-IR90/SR615-9.26/1.51

18/24

388/393

H:\CT_97125\SDSK\RW\PARCEL8.dwg 08/23/2000 10:48:00 AM EDT