90 (FORMERLY TE-54-B)
09-10-01

SOIL PROFILE

LAKE COUNTY

LAK-91-(0.00)(2.38)

OHIO STATE HIGHWAY TESTING LABORATORY
1620 W. BROAD ST., COLUMBUS 23, OHIO
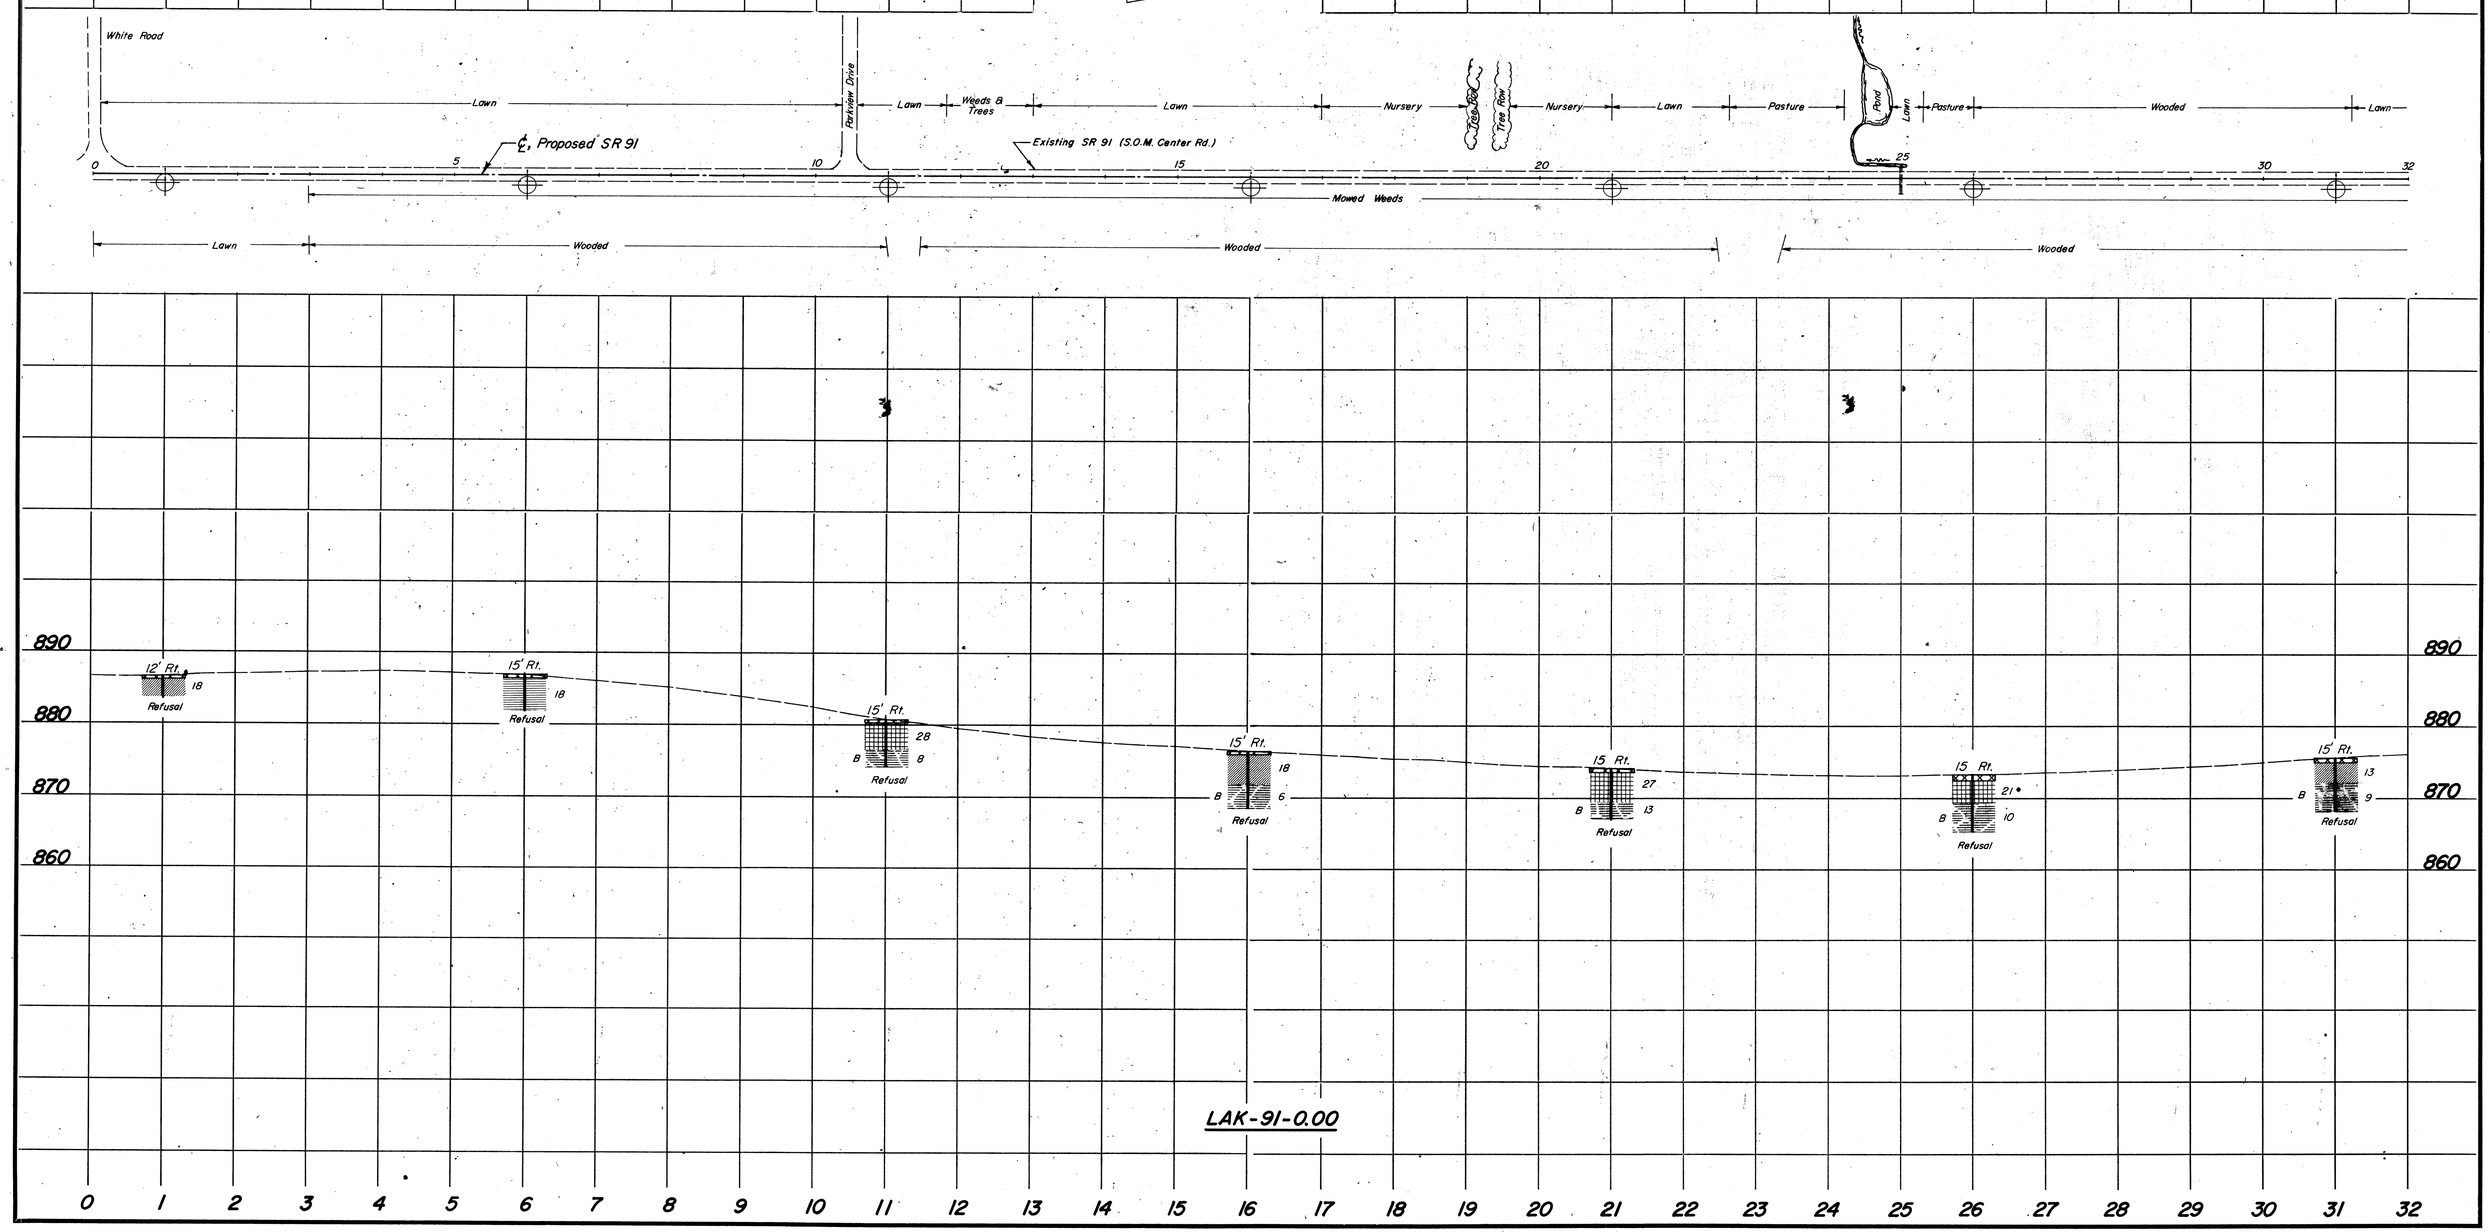
2/7