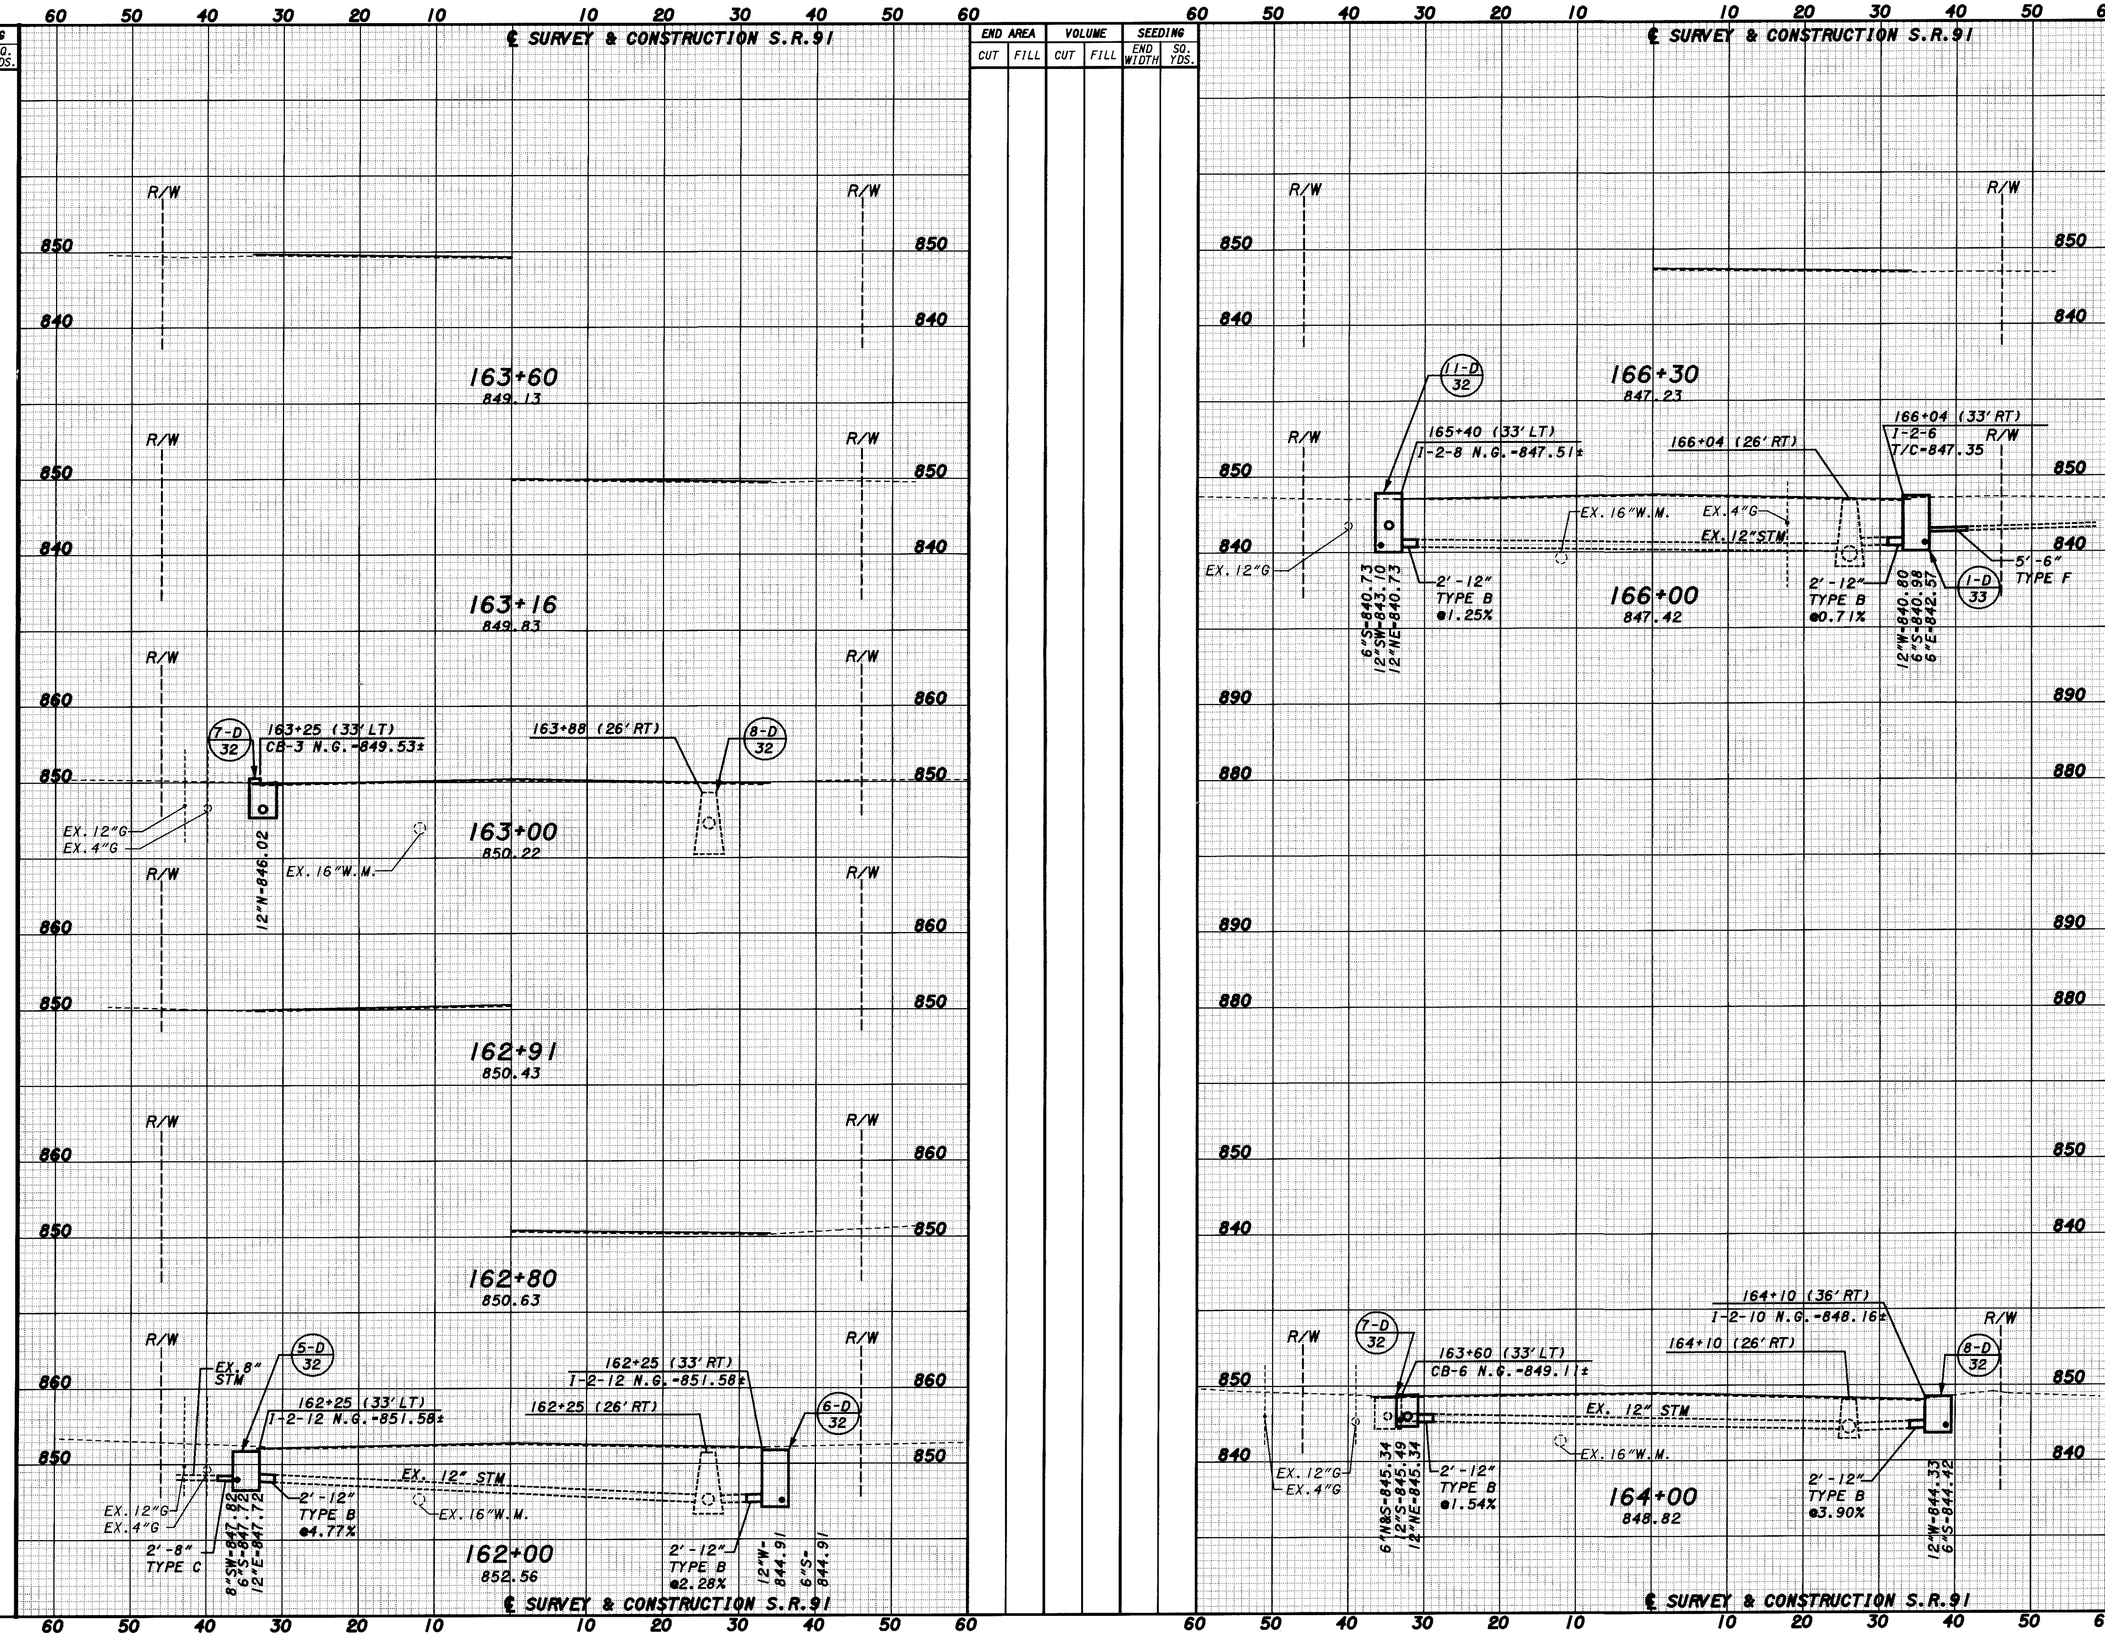

PLOT SUBMITTED: 09-OCT-1998 09:44

09864GXK.DGN

PLOTTED BY: fkonopka
PLOTTED FROM: i:\users\bkruse\pid09864\09864gxg.dgn

CONTROL NUMBERED BJK
CHECKED DRL

CROSS SECTION SHEET
SR-91
STA. 162+00 TO STA. 166+30

CUYAHOGA COUNTY
LAKE COUNTY
CUY/LAK-91-15.42/0.00