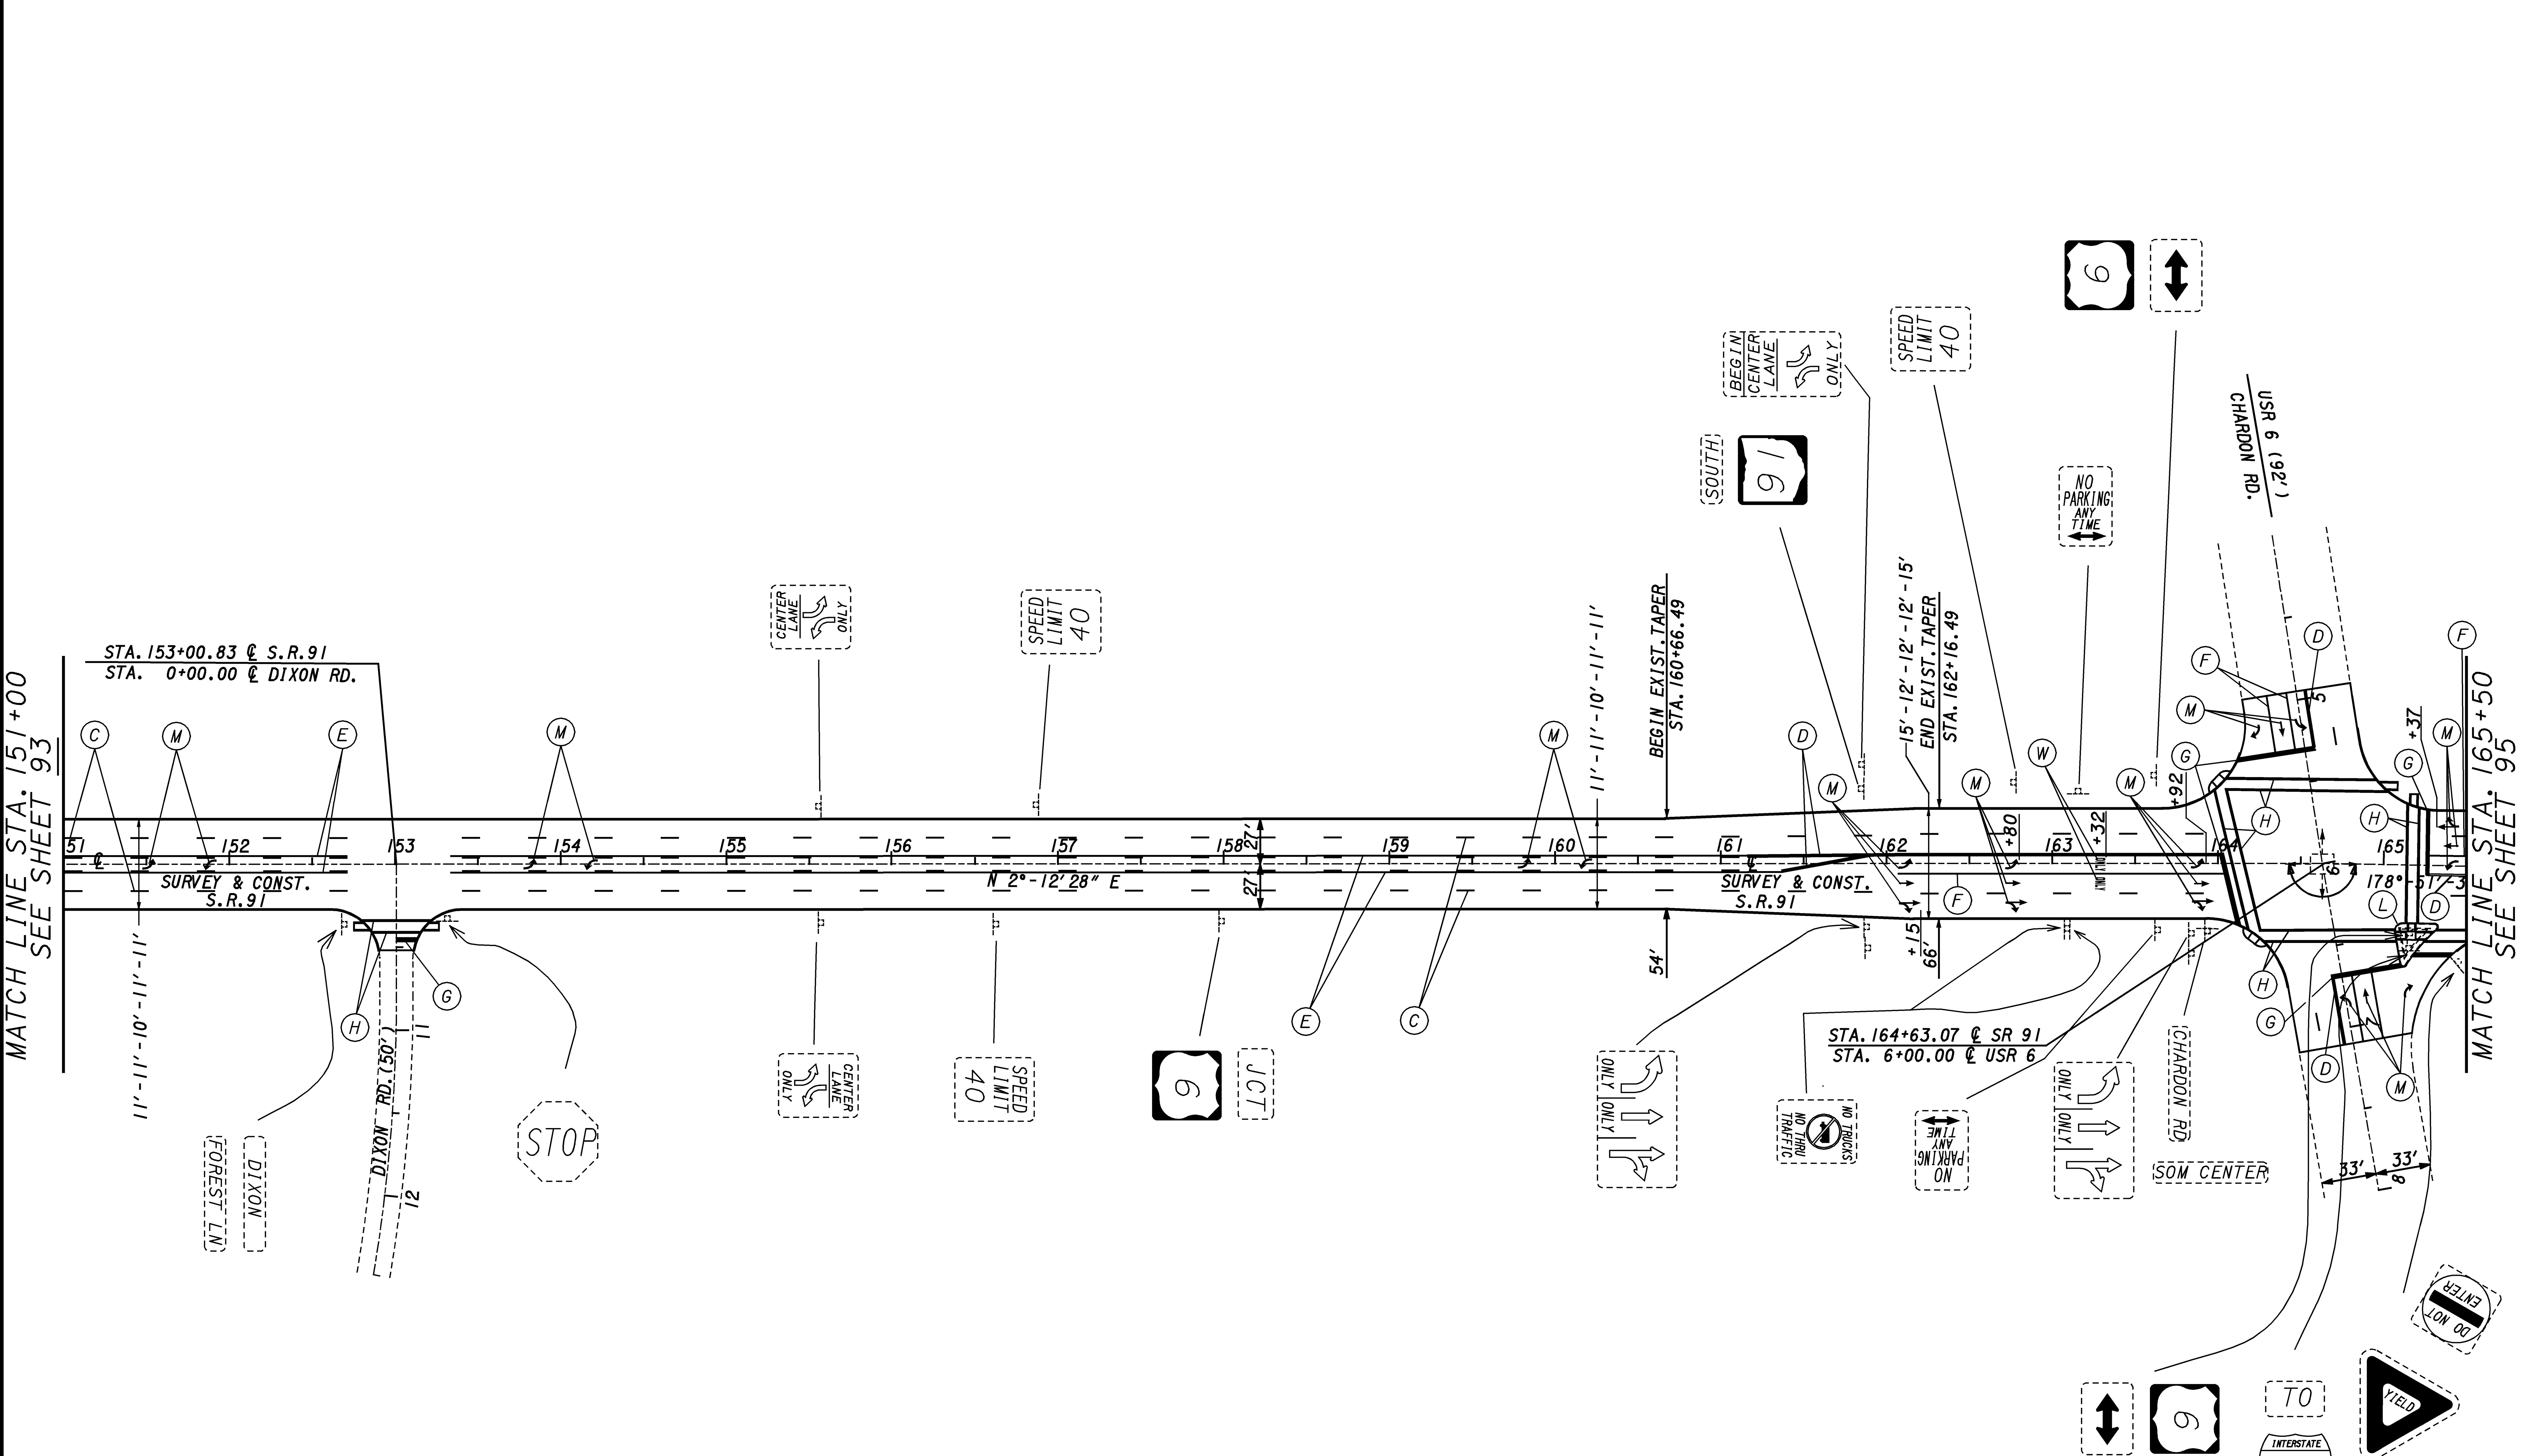

NOTE:
EXISTING SIGNS SHOWN FOR
INFORMATION ONLY

CROSS REFERENCES	SHEET
PAVT. MARKING LEGEND	90
SIGN LEGEND	90
PLAN & PROFILE SHEET	31-32
CROSS SECTIONS	55-57
PAVT. MARKING QUANT.	87-79

SCALE IN FEET 0 50 100

CALCULATED BJK
CHECKED DRL

TRAFFIC CONTROL PLAN SHEET
S.R.-91
STA. 151+00 TO STA. 165+50

CUYAHOGA COUNTY
LAKE COUNTY
CUY/LAK-91-15.42/0.00

PLOT SUBMITTED: 09-OCT-1998 11:52
09864TPE.DGN
PLOTTED BY: fkonopka
PLOTTED FROM: i:\users\bkruse\pid09864\09864tpe.dgn