FED. RD. DIVISION	STATE	PROJECT	FISCAL YEAR
2	OHIO	U-662(8)	

13/59

LAKE COUNTY
LAK-91-2.72

BEGIN SHEET STA. 179+00

END SHEET STA. 191+00

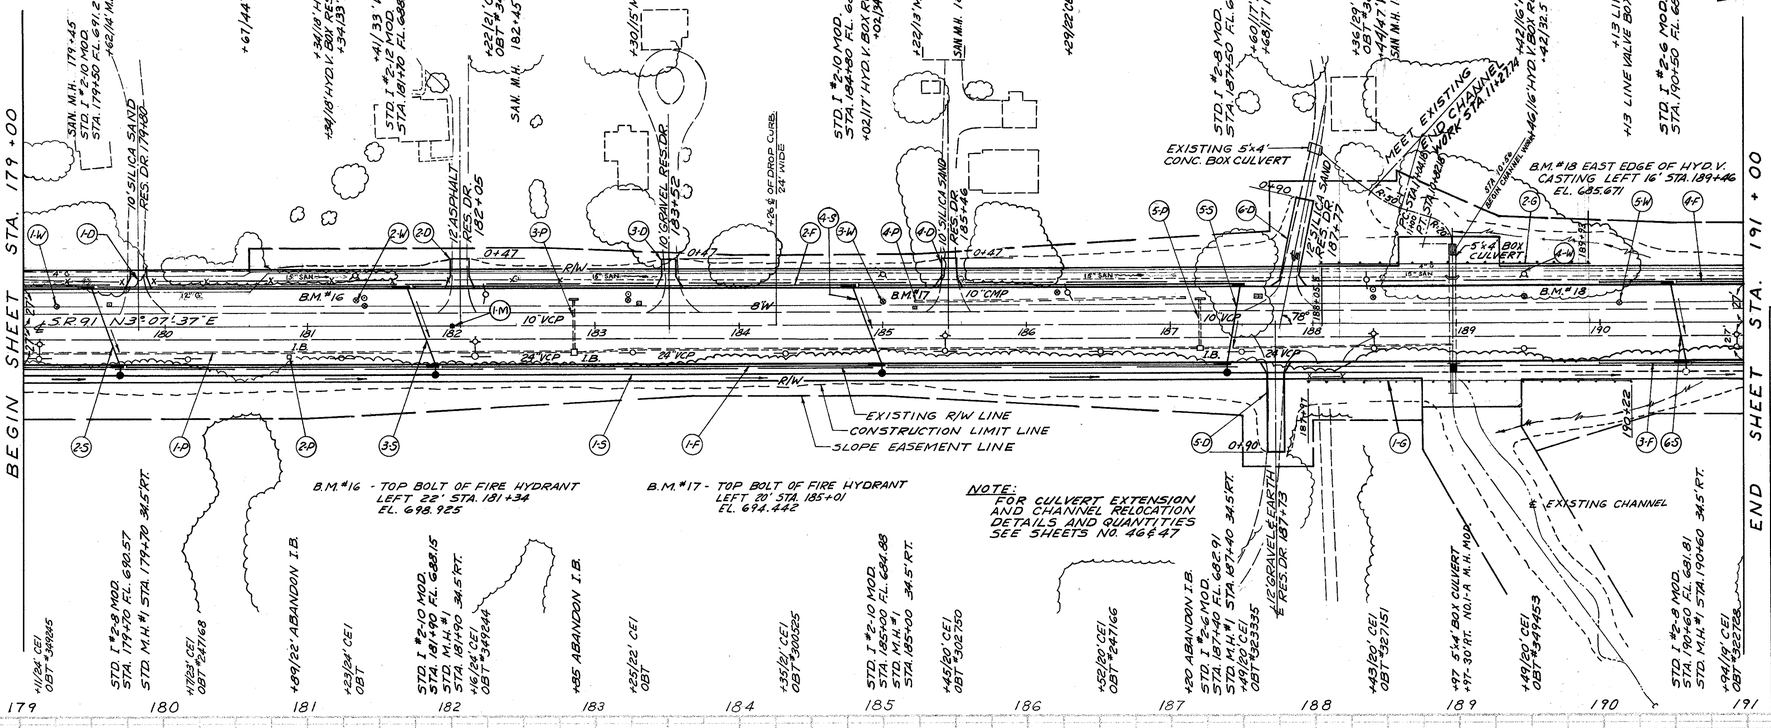

I-8 WATER MAINS & SERVICE BRANCHES									
REF. NO.	STATION	SIDE					LINE VALVE BOX RESET TO GRADE	HYD. VALVE BOX RESET TO GRADE	
1-W	179+25	L						1	
2-W	181+34	L						1	
3-W	185+01	L						1	
4-W	189+46	L						1	
5-W	190+13	L						1	
	TOTALS							3	2

I-8 MONUMENT ASSEMBLIES			
REF. NO.	STATION	EACH	
1-M	182+00 ON ℄	1	
	TOTAL	1	

I-15 GUARD RAIL					
REF. NO.	STATION		SIDE	I-15.11 STL. BM. LF.	
	FROM	TO			
1-G	187+77	190+22	R	225	
2-G	188+05.5	189+93	L	187.5	
		TOTAL		412.5	

| STORM SEWERS | | | | | | | | |