FED RD DIVISION	STATE	PROJECT	FISCAL YEAR
2	OHIO	U-662(8)	

50/59

LAKE COUNTY
LAK - 91 - 2.72

R/W 1/10

CENTERLINE SURVEY PLAT

STATE ROUTE 91 SEC. 2.72

CITY OF WILLOUGHBY
LAKE COUNTY, OHIO
WILLOUGHBY TOWNSHIP R-10-W, T-9-N

I HEREBY CERTIFY THAT THIS PLAT IS A TRUE DELINEATION OF A SURVEY MADE FOR THE OHIO DEPARTMENT OF HIGHWAYS IN Oct. 1962 BY Adache Associates, Inc. ENGINEERS

[signature] DATE 31 January 1963

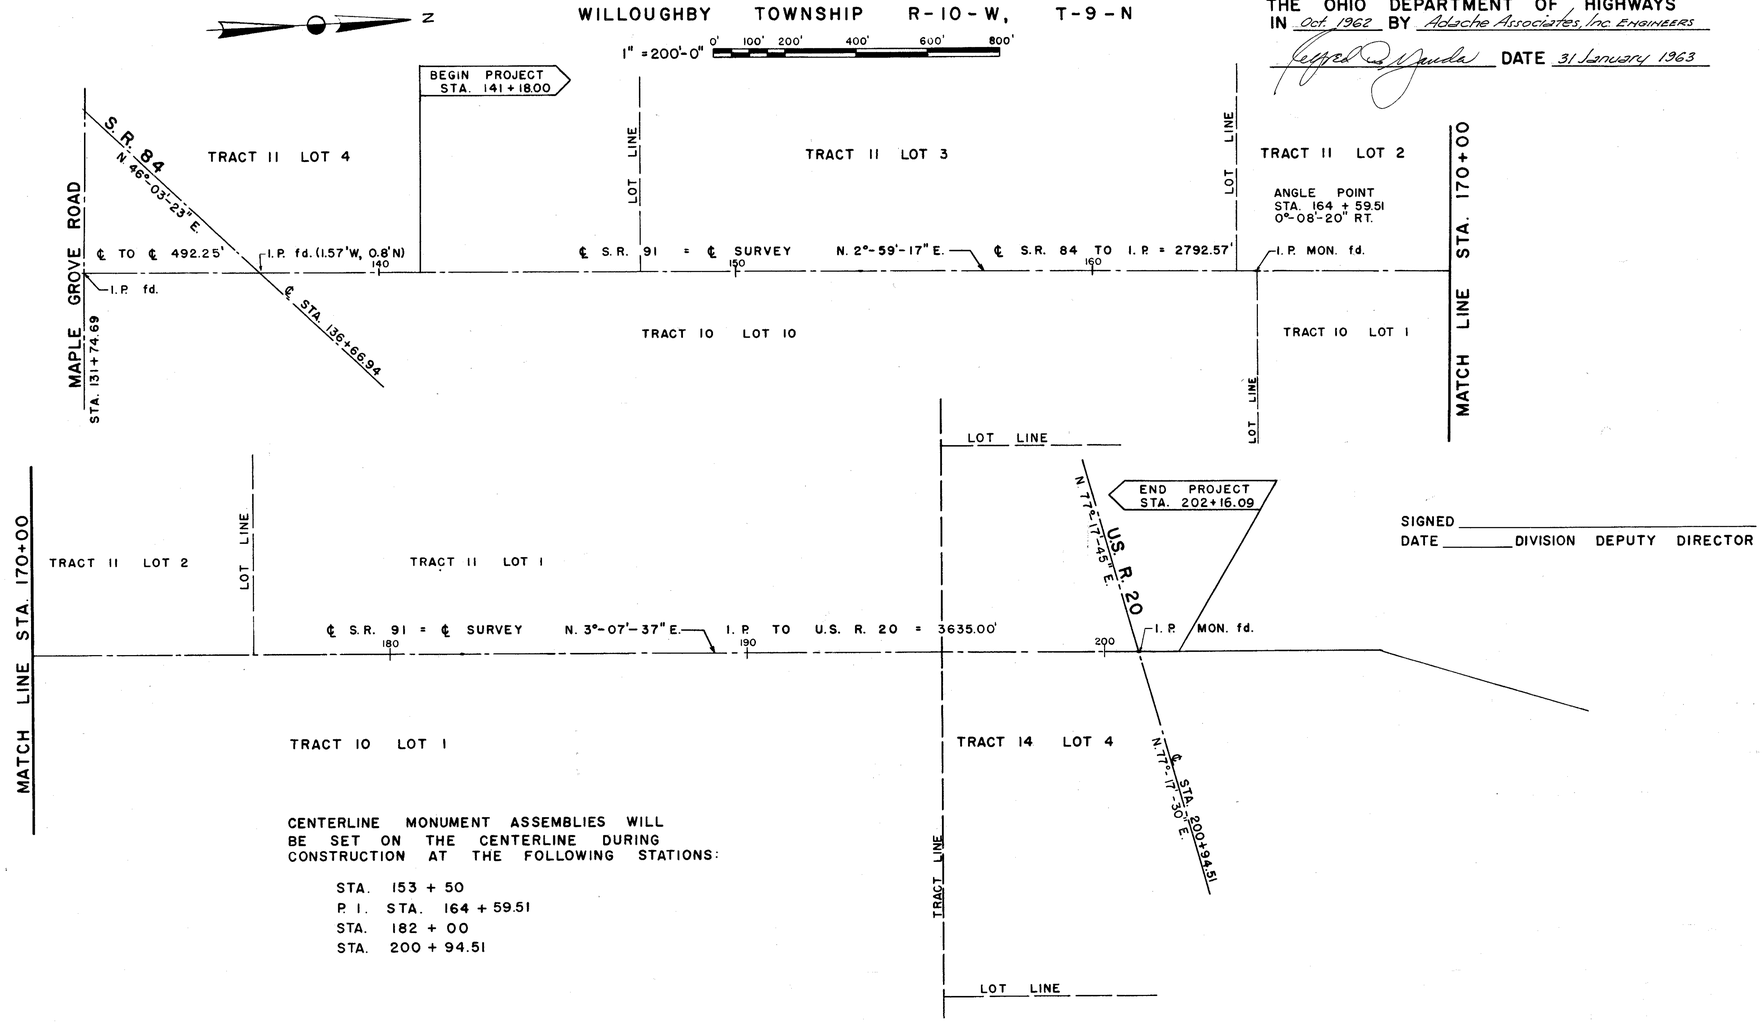

SIGNED _____
DATE _____ DIVISION DEPUTY DIRECTOR

CENTERLINE MONUMENT ASSEMBLIES WILL BE SET ON THE CENTERLINE DURING CONSTRUCTION AT THE FOLLOWING STATIONS:

STA. 153 + 50
P. I. STA. 164 + 59.51
STA. 182 + 00
STA. 200 + 94.51

CENTERLINE SURVEY PLAT

Rev. 3-5-68

T. MAY 23 1968 R. MAY 24 1968 L&D FEB 24 1964