LAKE COUNTY
LAK-91-5.04

FHWA REGION	STATE	PROJECT	
5	OHIO		

5
11

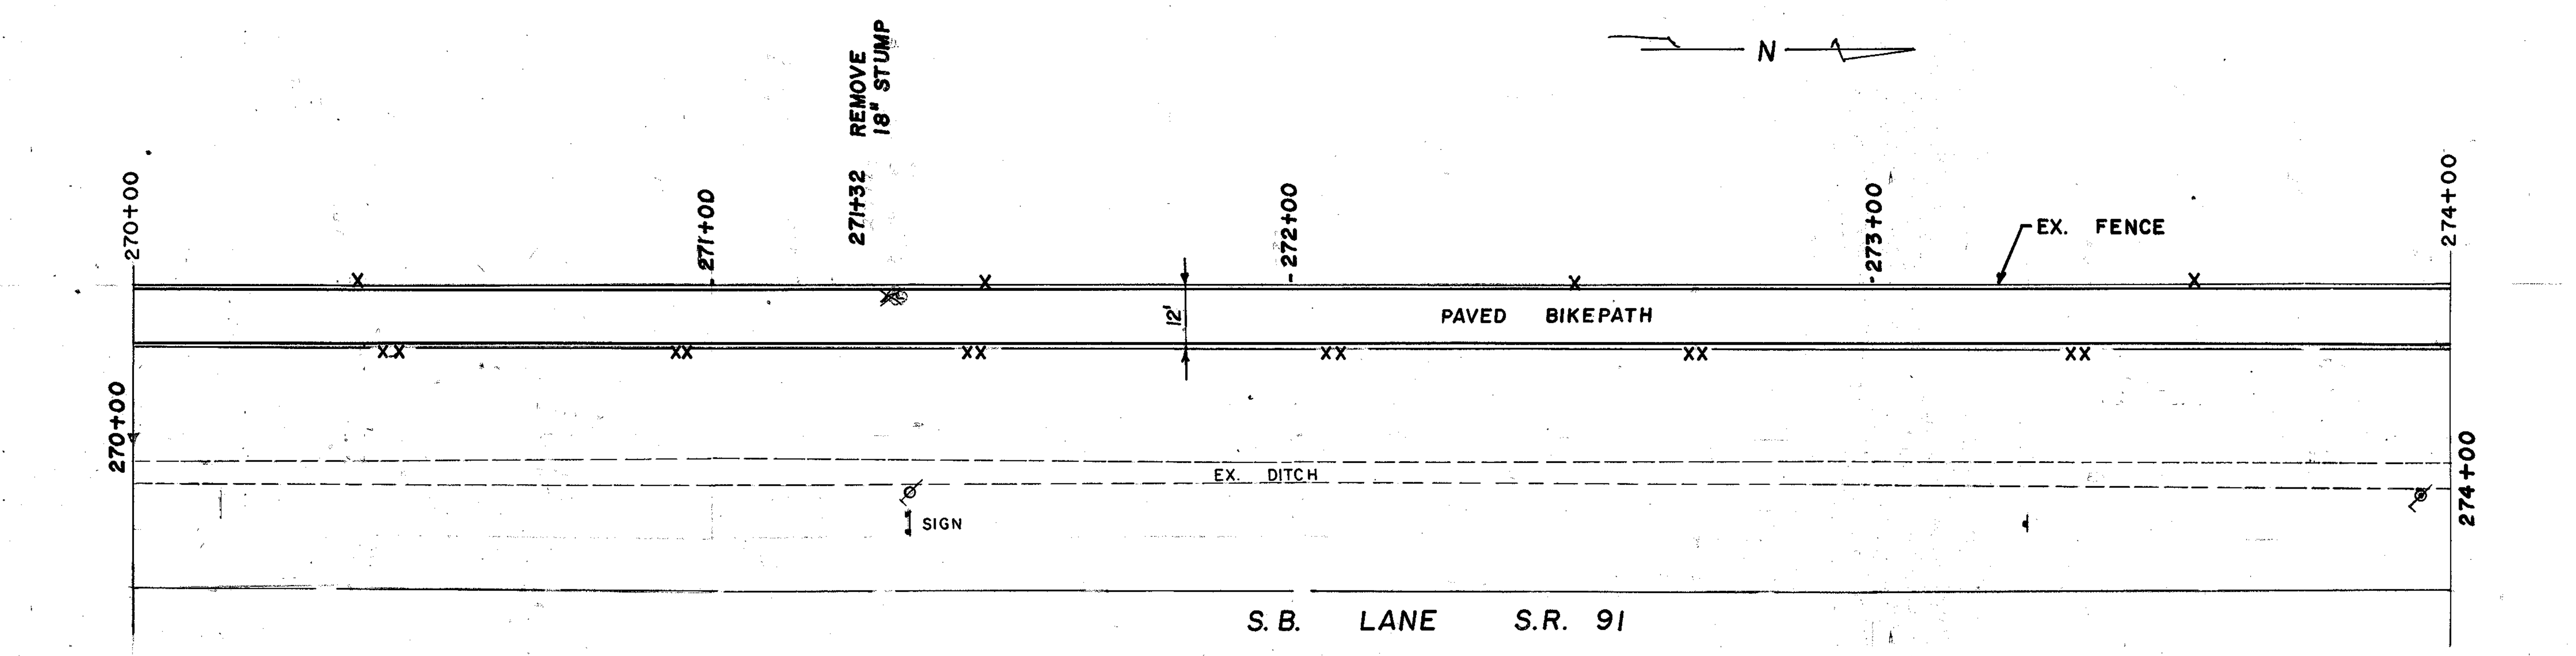

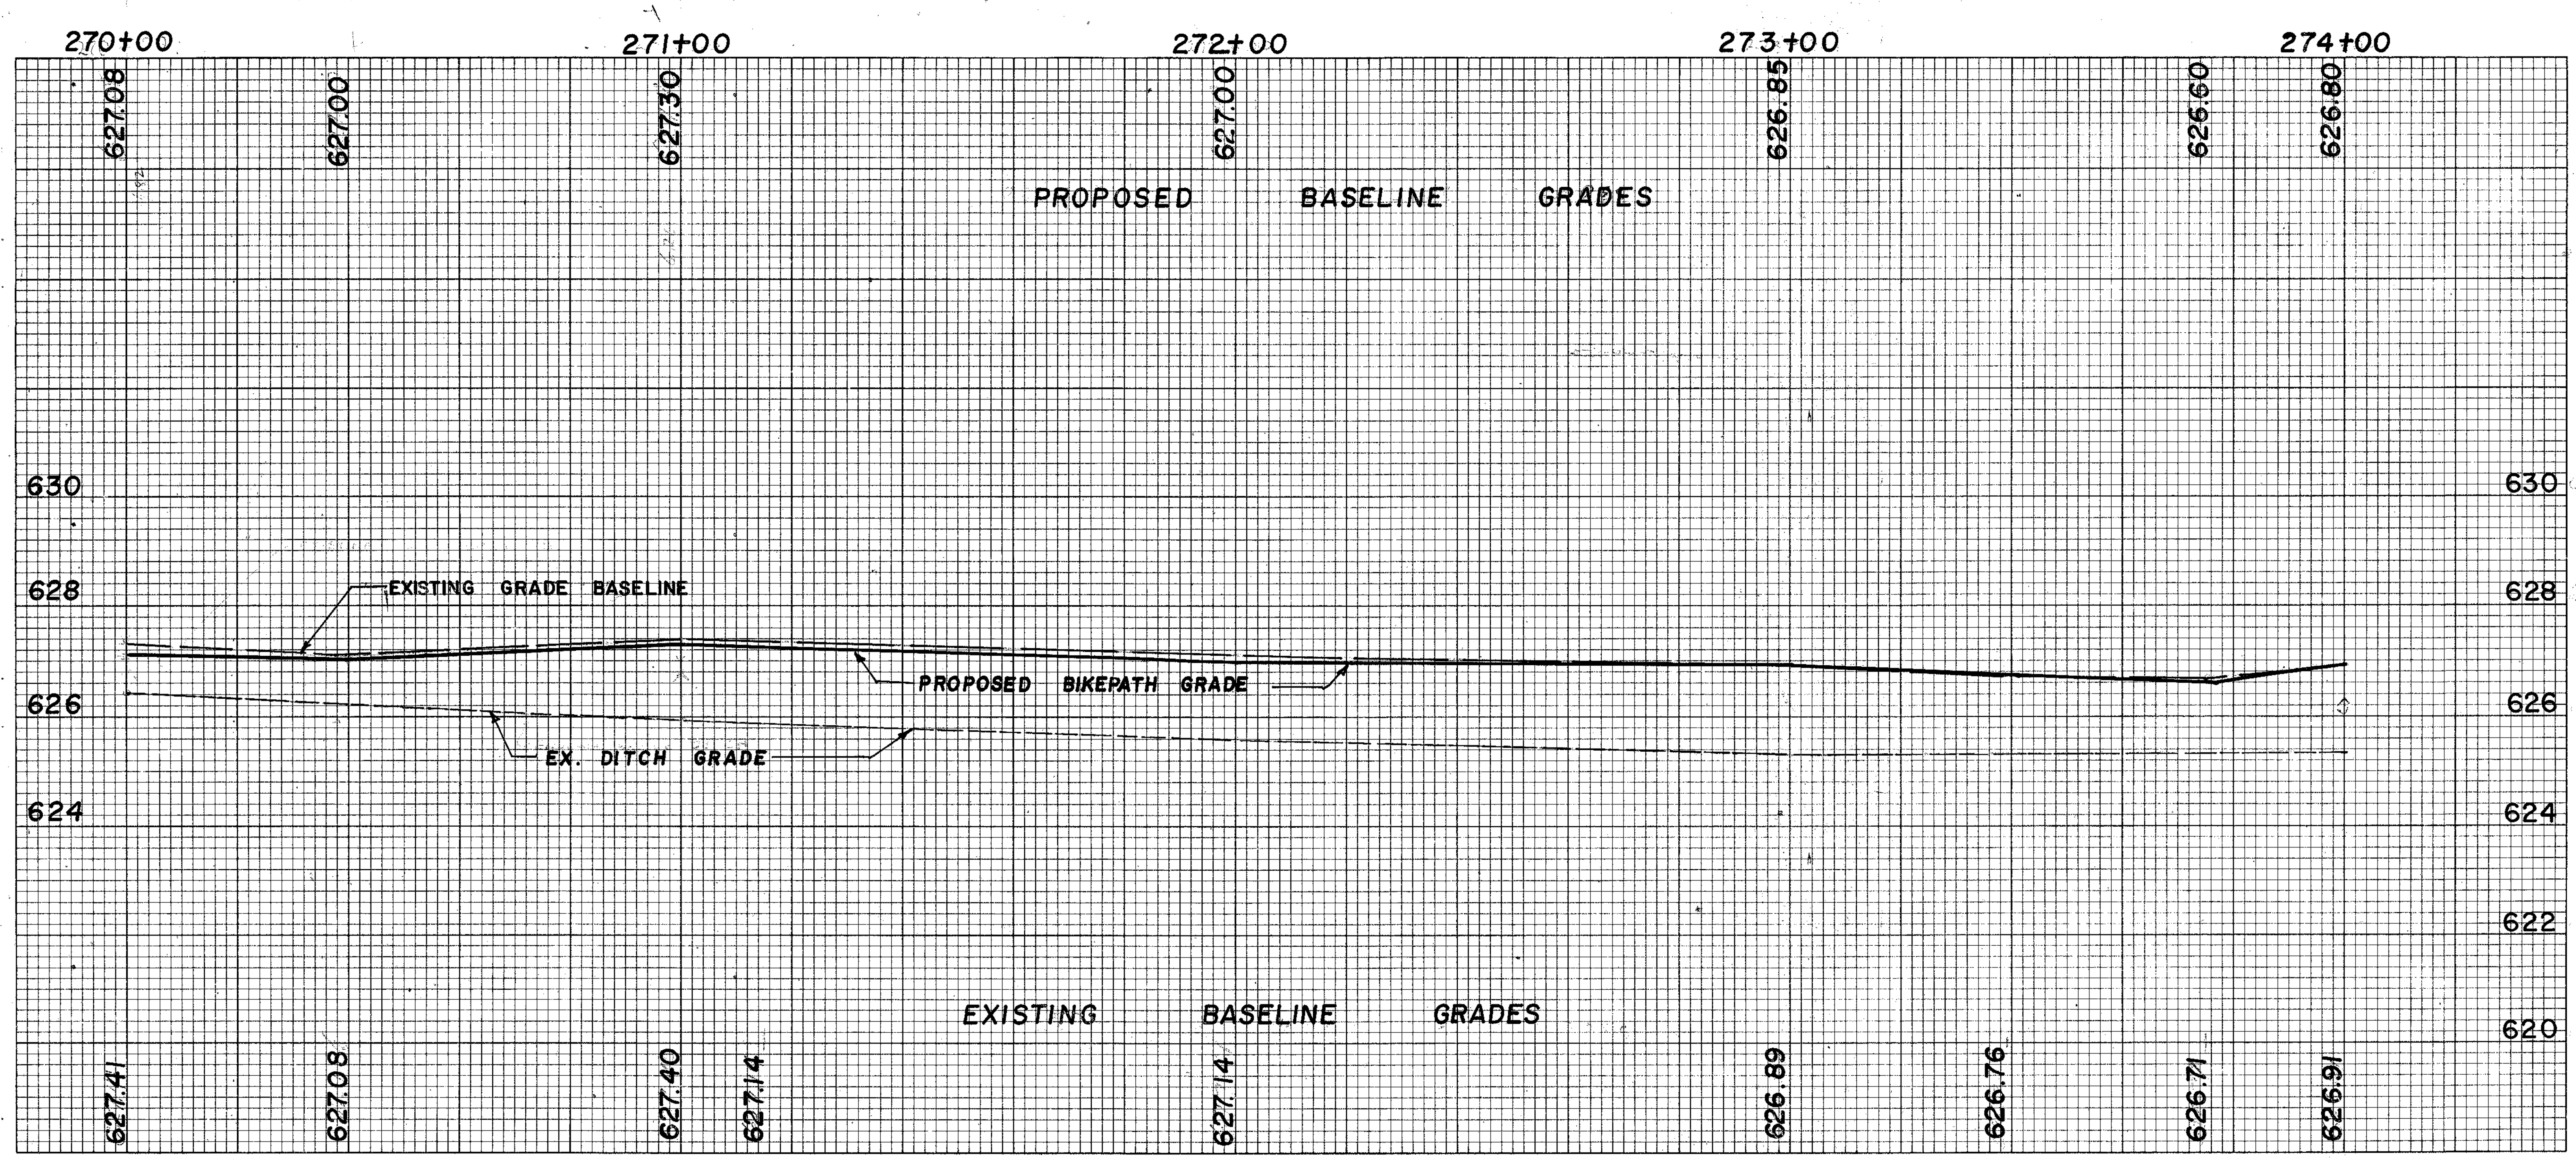

ESTIMATED QUANTITIES

SEE SHEET NO.

REF. NO. | STATION TO STATION | SIDE | TOTALS

PLAN AND PROFILE SHEET STATION 270+00 TO 274+00