LAKE COUNTY
LAK-91-5.04

FHWA REGION	STATE	PROJECT	
5	OHIO		

8
11

N

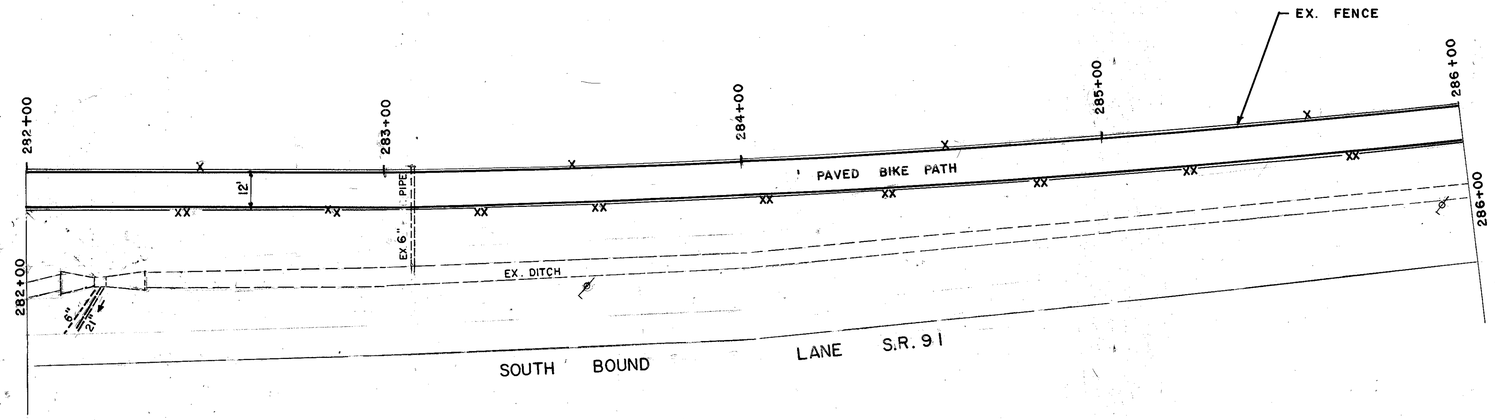

ESTIMATED QUANTITIES

REF. NO.	STATION TO STATION	SIDE