Record of Surveys, Lake County, Ohio.

Plat of Survey . No. 102 . Mentor Town 10 . Range 9

Survey made June 10th + 11th 1880, at the request of Town of Mentor per P.H. Curtiss

For the purpose of locating lines of streets

by H. N. Munson County Surveyor.

DESCRIPTION.

Mentor Ave. beginning at a piece of stone pump at the intersection of Smith Street + said Mentor Ave. thence S. 56¾° W. One chain to a stone set at the angle of the road from which the South west corner of the old Kerr House, now occupied by Lavilla Sawyer is one chain distant, thence S. 5-44° W. (at 12.03 Stone center Hart Street.) 21.25 to stone at angle by Robert Murray's distant, thence S. 72° W. 14.40 to stone in center of Kirtland road. 33.98 More from there to stone by Aldrichs thence S. 72° W. 25.68 More to stone from which Wm. Rose's House bears N. 18° W. 1.10 distant. at 19.09 more set stake 2.0 links west of stone culvert. (these bearings were taken from survey made in 1870)

The distances + courses of the rest of the streets are shown on the Plat with their present bearings. Except Nickle Plate St. surveyed to be laid from Hart St to Center St. South of Nickle Plate Freight Depot. the South line of which beginning in the west line of Hart Street + the North line of Lake Shore + Michigan Southern Water lot. thence S. 66¾° W. 2.94 to East line of Mrs Collins land + 3.60 to center of Center St at a point 70.8 feet at right angles from the South rail of Main track of the Nickle Plate road. Whole distance 6.54. Set Monuments on all out side lines of the streets at the corners + many other places for the purpose of guiding in making fences + sidewalks &c.

CALCULATIONS.

Sta.	Course.	Distance.	Latitude. North.	Latitude. South.	Departure. East.	Departure. West.	Double Longitude.	Double Areas. North.	Double Areas. South.	REMARKS.

I, H. N. Munson County Surveyor of Lake County, Ohio, do hereby certify, that I have surveyed and subdivided Lot No. ..... in Tract No. ....., Township of Mentor in accordance with the statutes of Ohio, and the laws of the United States.

Surveyed pursuant to the application of P.H. Curtiss Street Com. and June 10th + 11th A. D. 1880

H. N. Munson County Surveyor.

Flagmen. .....

Markers. .....
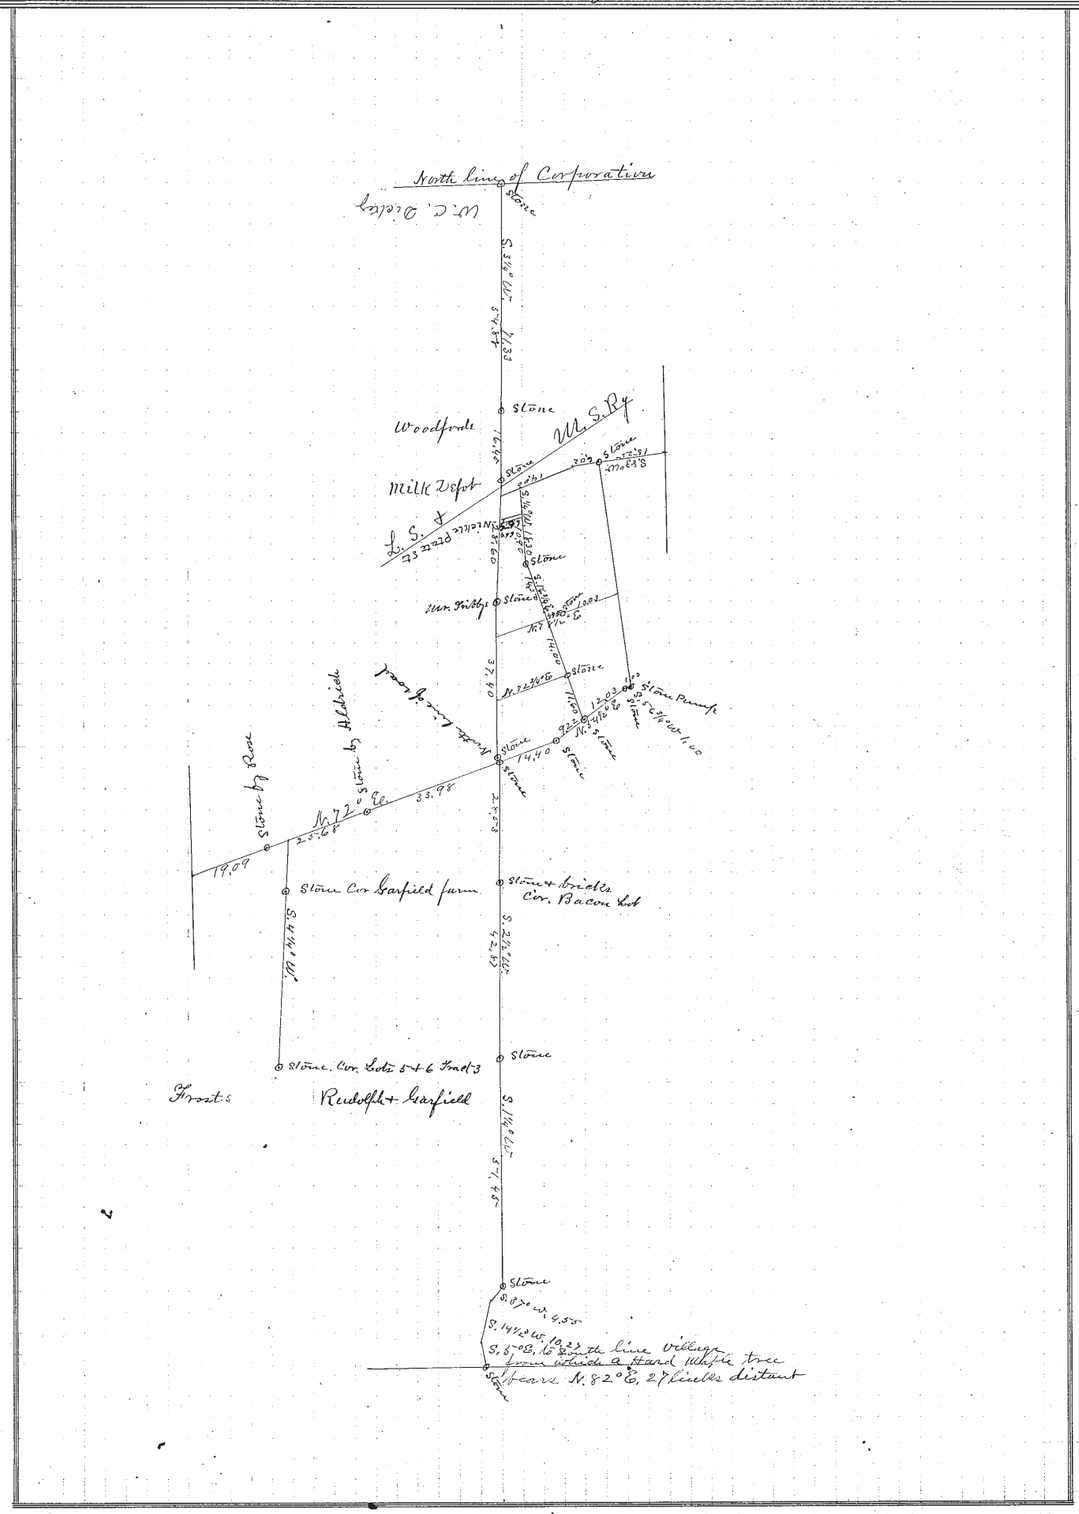
Tapemen. .....