Record of Surveys,

Lake County, Ohio

Plat of Survey, No. 153, Willoughby Town 9, Range 10

Survey made May 1st 1881, at the request of W. C. Collister

For the purpose of finding amount of land + dividing same

by H. N. Munson County Surveyor.

DESCRIPTION.

Survey of the Estate of N. C. Stockwell deceased in Lots Nos 9 + 10 in Tract No. 10 Willoughby township.

Distances Courses + Contents given on Plat. There being 69.47 acres on South side of Road + 33.41 acres on North side of road whole Amount 102.88 a.

CALCULATIONS.

Sta.	Course.	Distance.	Latitude. North.	Latitude. South.	Departure. East.	Departure. West.	Double Longitude.	Double Areas. North.	Double Areas. South.	REMARKS.

I, H. N. Munson County Surveyor of Lake County, Ohio, do hereby certify, that I have surveyed and subdivided Lots No. 9 + 10 in Tract No. 10, Township of Willoughby in accordance with the statutes of Ohio, and the laws of the United States.

Surveyed pursuant to the application of W. C. Collister, Adm. and May 1st A. D. 1881

H. N. Munson County Surveyor.

Flagmen.

Markers.
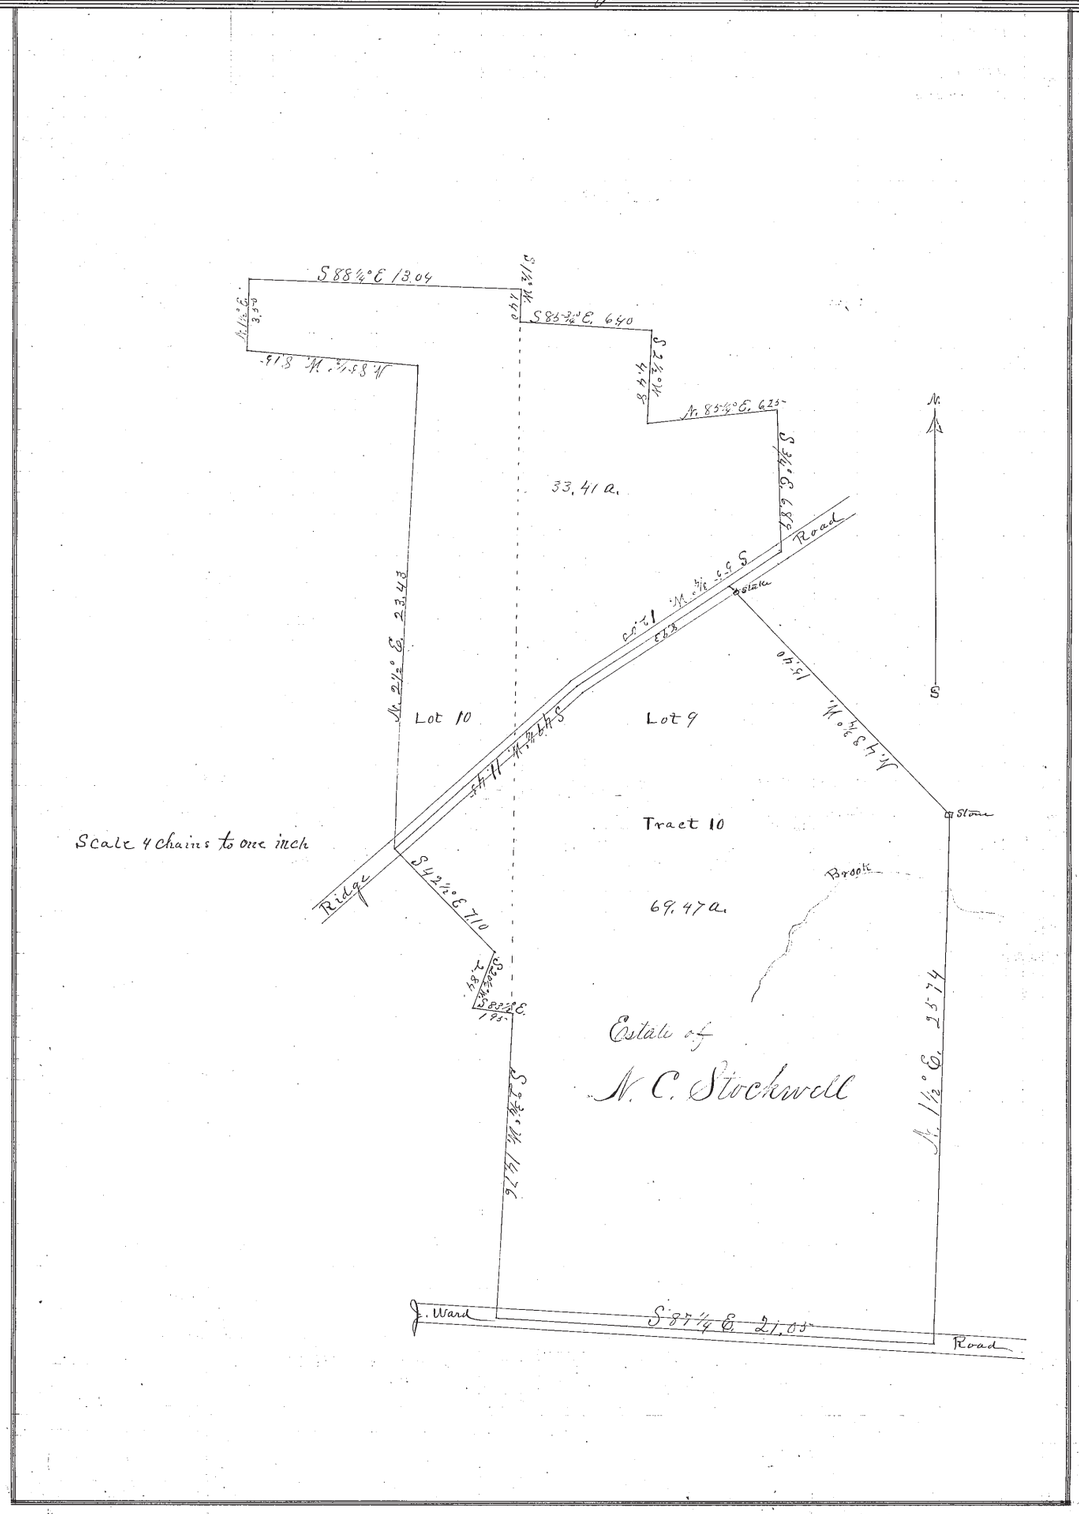
Tapemen.