Record of Surveys,

Lake County, Ohio.

Plat of Survey , No. 172 , Painesville Town 11 , Range 8

Survey made Aug. 28th 1891 , at the request of Horace Alvord

For the purpose of locating lines

John Ward, C.E.
by H. N. Munson County Surveyor.

DESCRIPTION.

Survey made to locate lines and establish corners to lots 225, 226, 231 & 232, for A. Hide and H. Alvord. Distances & discription given on plat.

CALCULATIONS.

Sta.	Course.	Distance.	Latitude. North.	Latitude. South.	Departure. East.	Departure. West.	Double Longitude.	Double Areas. North.	Double Areas. South.	REMARKS.

I, H. N. Munson County Surveyor of Lake County, Ohio, do hereby certify, that I have surveyed and subdivided Lot No. ..... in Tract No. .....,
Township of Painesville in accordance with the statutes of Ohio, and the laws of the United States.
Surveyed pursuant to the application of Horace Alvord and August 28th A. D. 1891.
H. N. Munson County Surveyor.

Flagmen. .....
.....

Markers. .....
.....
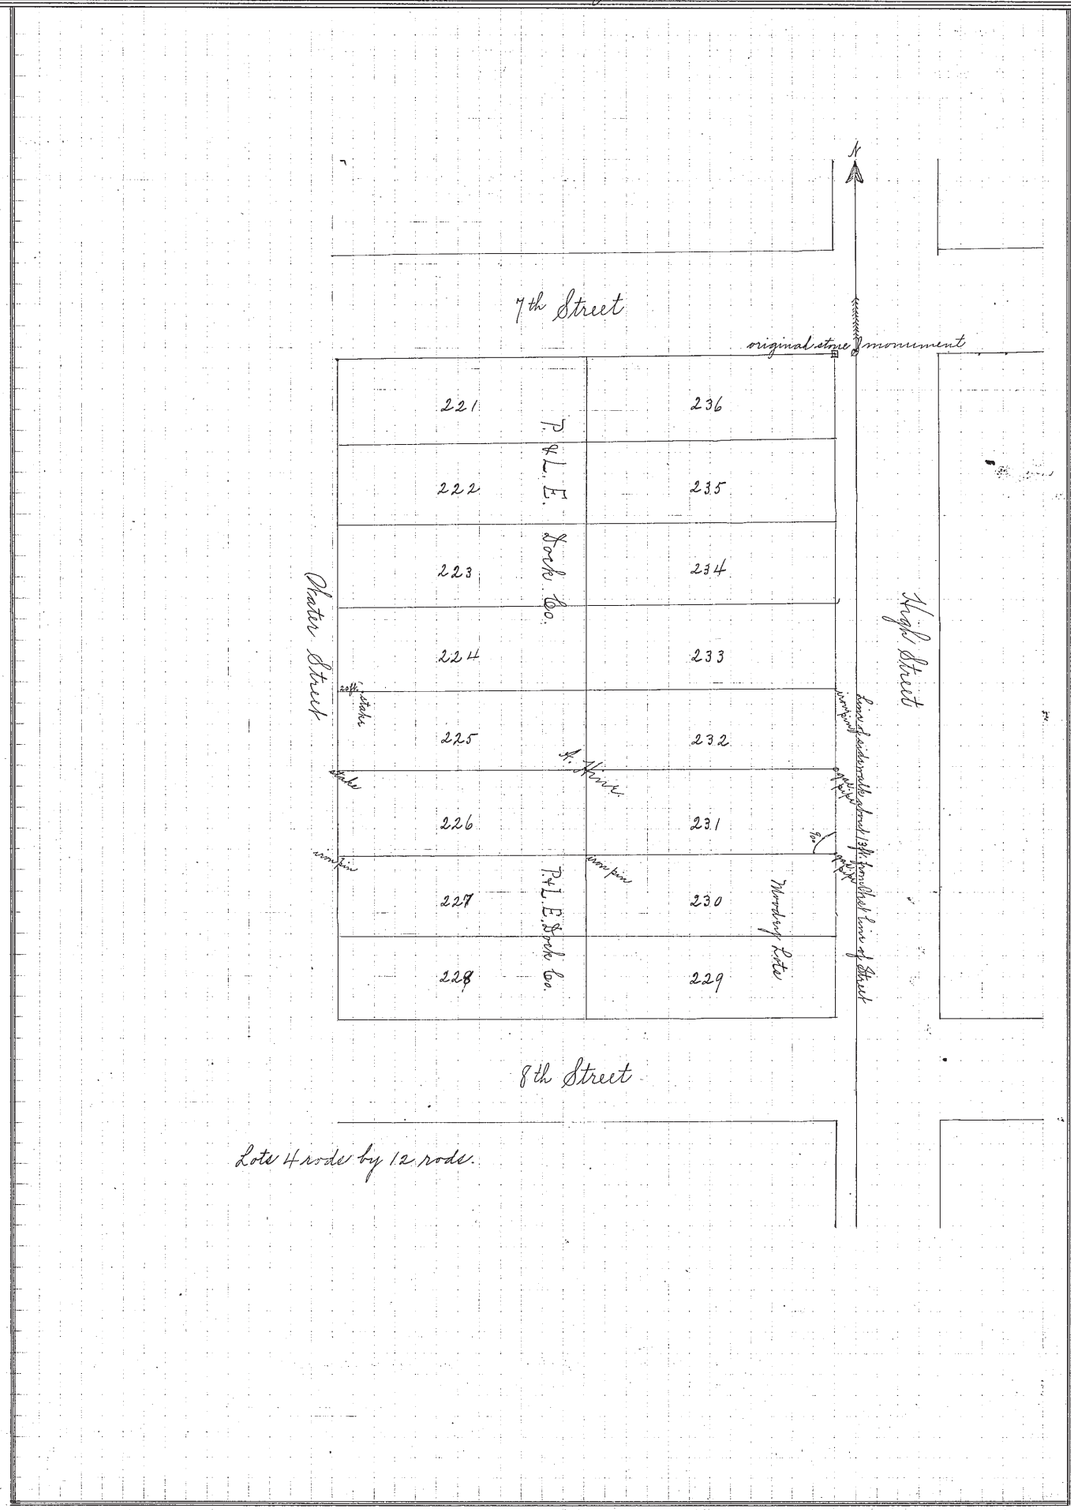
Tapemen. .....
.....
.....
.....