Record of Surveys,

Lake County, Ohio.

Plat of Survey, No. 175, Mentor & Kirtland Town 8 & 9, Range 5 & 9

Survey made November 5th 189 1, at the request of Heirs of Julius H. Hart

For the purpose of sub-division

by H. N. Munson County Surveyor.

DESCRIPTION.

Distances, courses, contents and sub-divisions given on plat.

CALCULATIONS.

Sta.	Course.	Distance.	Latitude. North.	Latitude. South.	Departure. East.	Departure. West.	Double Longitude.	Double Areas. North.	Double Areas. South.	REMARKS.

I, H. N. Munson County Surveyor of Lake County, Ohio, do hereby cerlify, that I have surveyed and subdivided Lot No. 10 Blake Lot, Mentor Tp. & in Tract No. 1, (Kirtland) Township of Mentor & Kirtland in accordance with the statutes of Ohio, and the laws of the United States.

Surveyed pursuant to the application of Heirs of J. H. Hart and November 5th A. D. 189 1.

H. N. Munson County Surveyor.

Flagmen.

Markers.
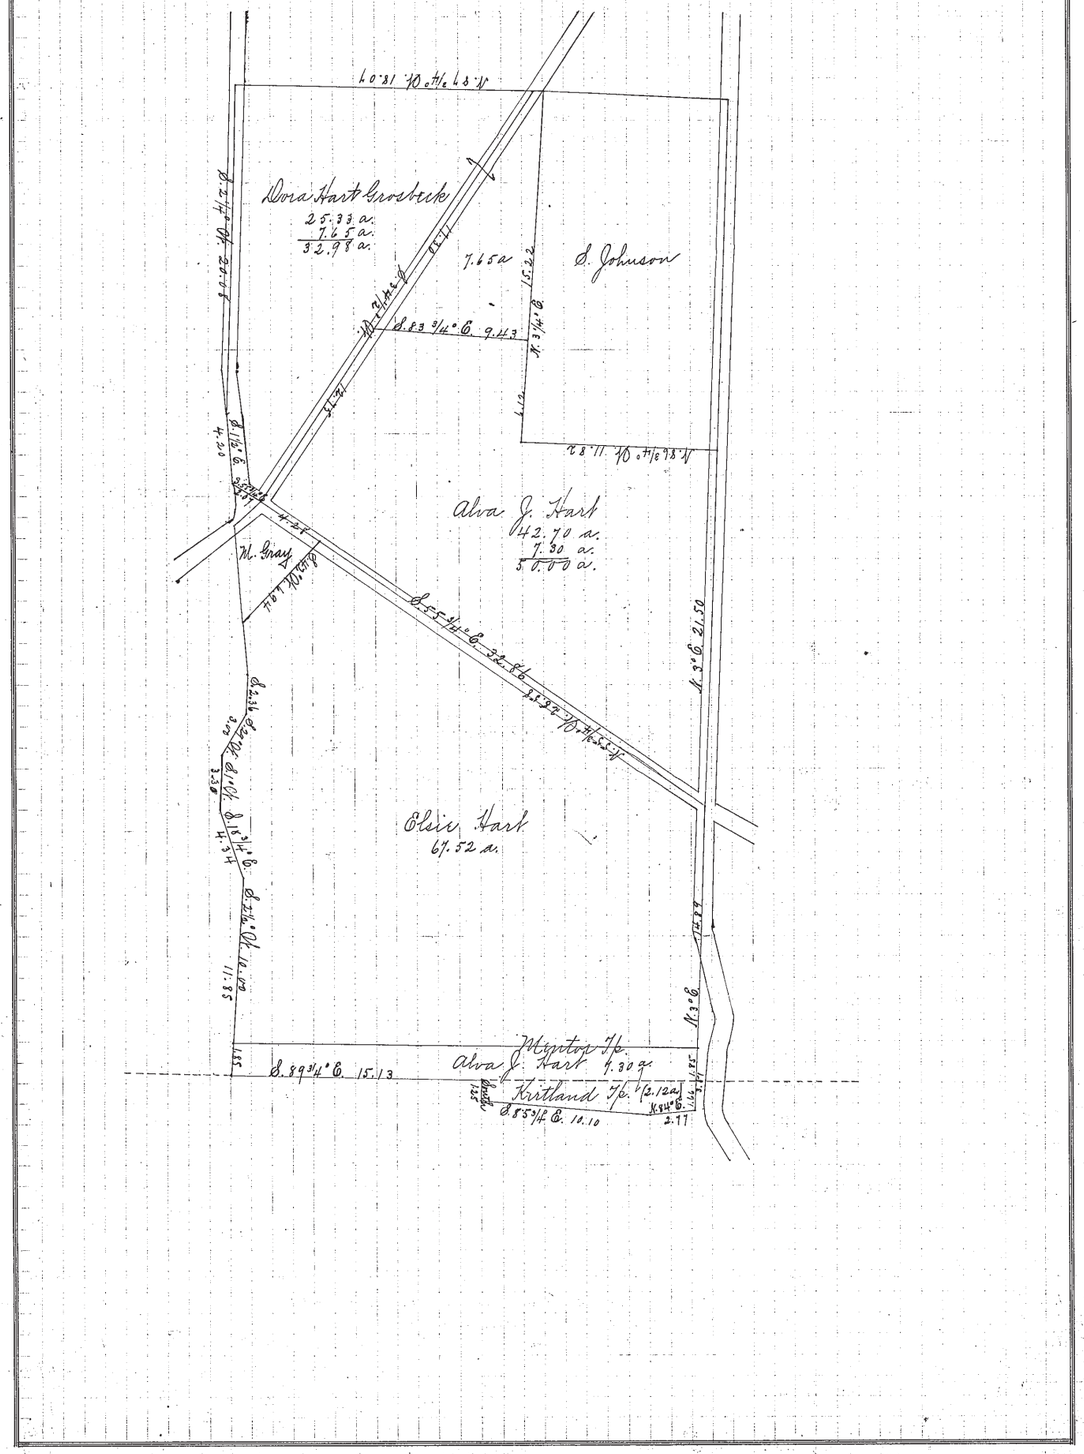
Tapemen.