Plat of Survey, No. 188, Painesville Town 11, Range 8

Survey made April 7th 1882, at the request of L. N. Palmer + others

For the purpose of dividing Estate

by H. N. Munson County Surveyor.

DESCRIPTION.

Survey of Isaac Palmer Estate located in Lot No. 51 in Tract No. 4 formerly in Concord now in Painesville Counsi - Distances + Courses given on Plat.

CALCULATIONS.

Sta.	Course.	Distance.	Latitude. North.	Latitude. South.	Departure. East.	Departure. West.	Double Longitude.	Double Areas. North.	Double Areas. South.	REMARKS.

I, H. N. Munson County Surveyor of Lake County, Ohio, do hereby certify, that I have surveyed and subdivided Lot No. 51 in Tract No. 4, Township of Painesville in accordance with the statutes of Ohio, and the laws of the United States.

Surveyed pursuant to the application of L. N. Palmer and Others April 7th A. D. 1882

H. N. Munson County Surveyor.

Flagmen.

Markers.
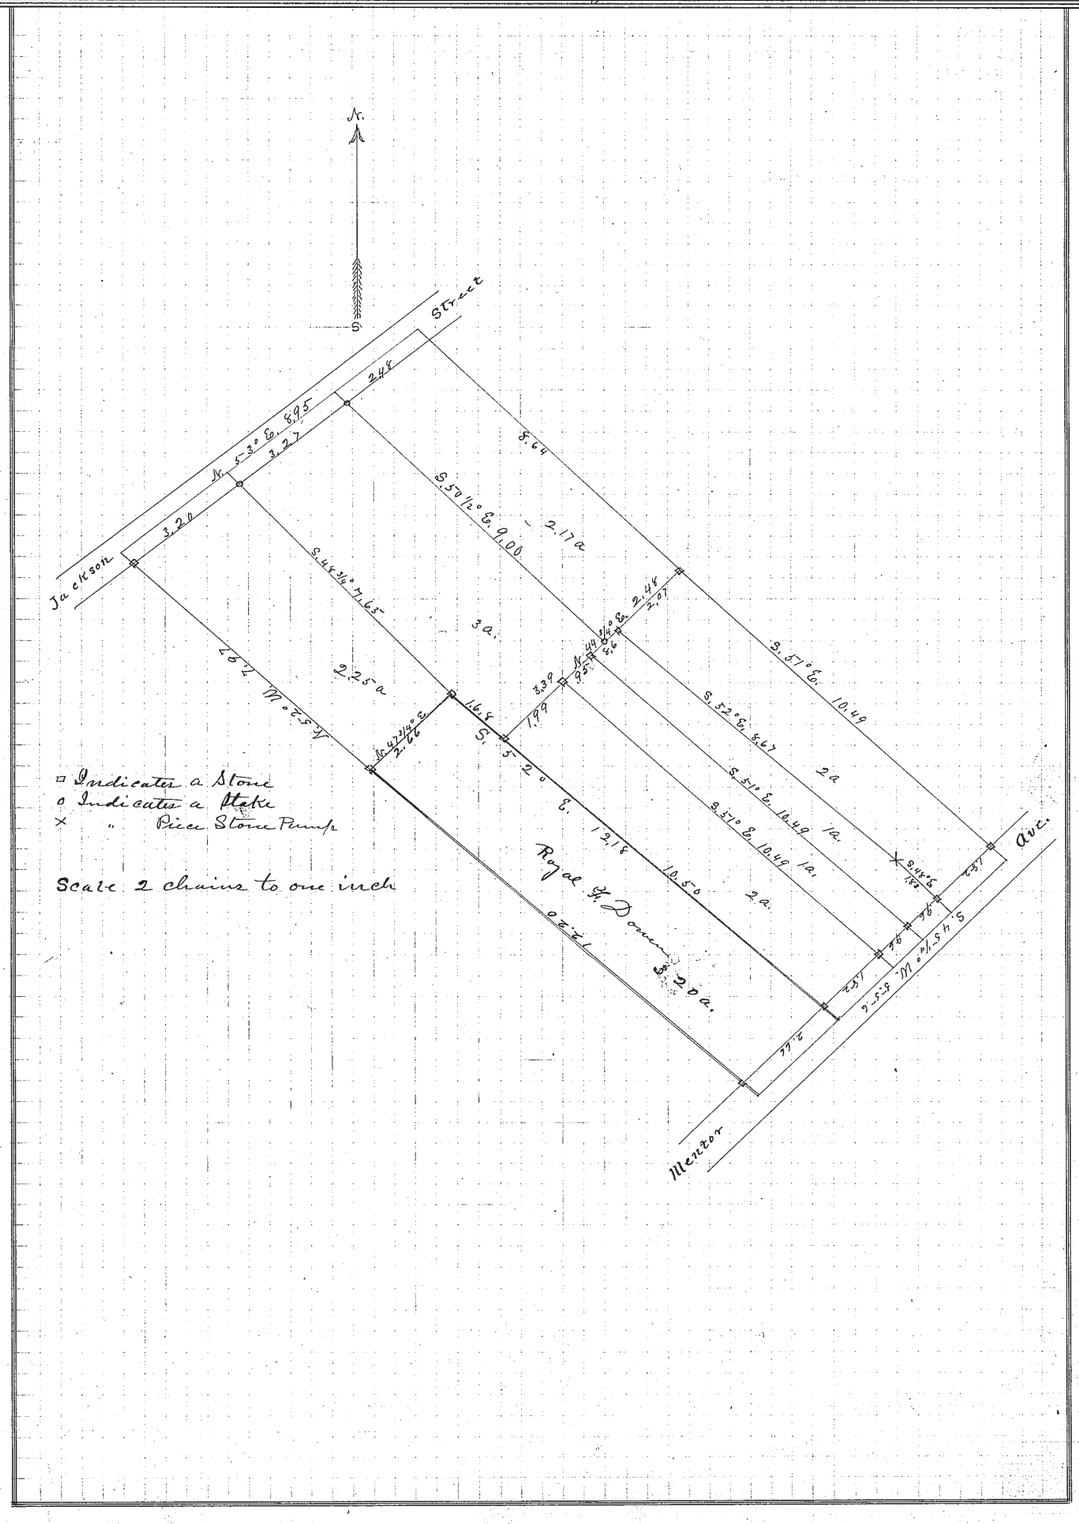
Tapemen.