Record of Surveys,

Lake County, Ohio.

Plat of Survey , No. 189 , Perry Town 11 , Range 7

Survey made April 20th & 29th 1882 , at the request of James McVitty & L. C. Sinclair

For the purpose of establishing lines to lots sold by L. C. Sinclair

by H. N. Munson County Surveyor.

DESCRIPTION.

Survey & division of the East part of Lot No. 93 in Perry township.
Distances Courses & Contents given on plat.

CALCULATIONS.

Sta.	Course.	Distance.	Latitude. North.	Latitude. South.	Departure. East.	Departure. West.	Double Longitude.	Double Areas. North.	Double Areas. South.	REMARKS.

I, H. N. Munson County Surveyor of Lake County, Ohio, do hereby certify, that I have surveyed and subdivided Lot No. 93 in ~~Tract No.~~ ,
Township of Perry in accordance with the statutes of Ohio, and the laws of the United States.
Surveyed pursuant to the application of James McVitty and L. C. Sinclair April 20th & 29th A. D. 1882

H. N. Munson County Surveyor.

Flagmen.

Markers.
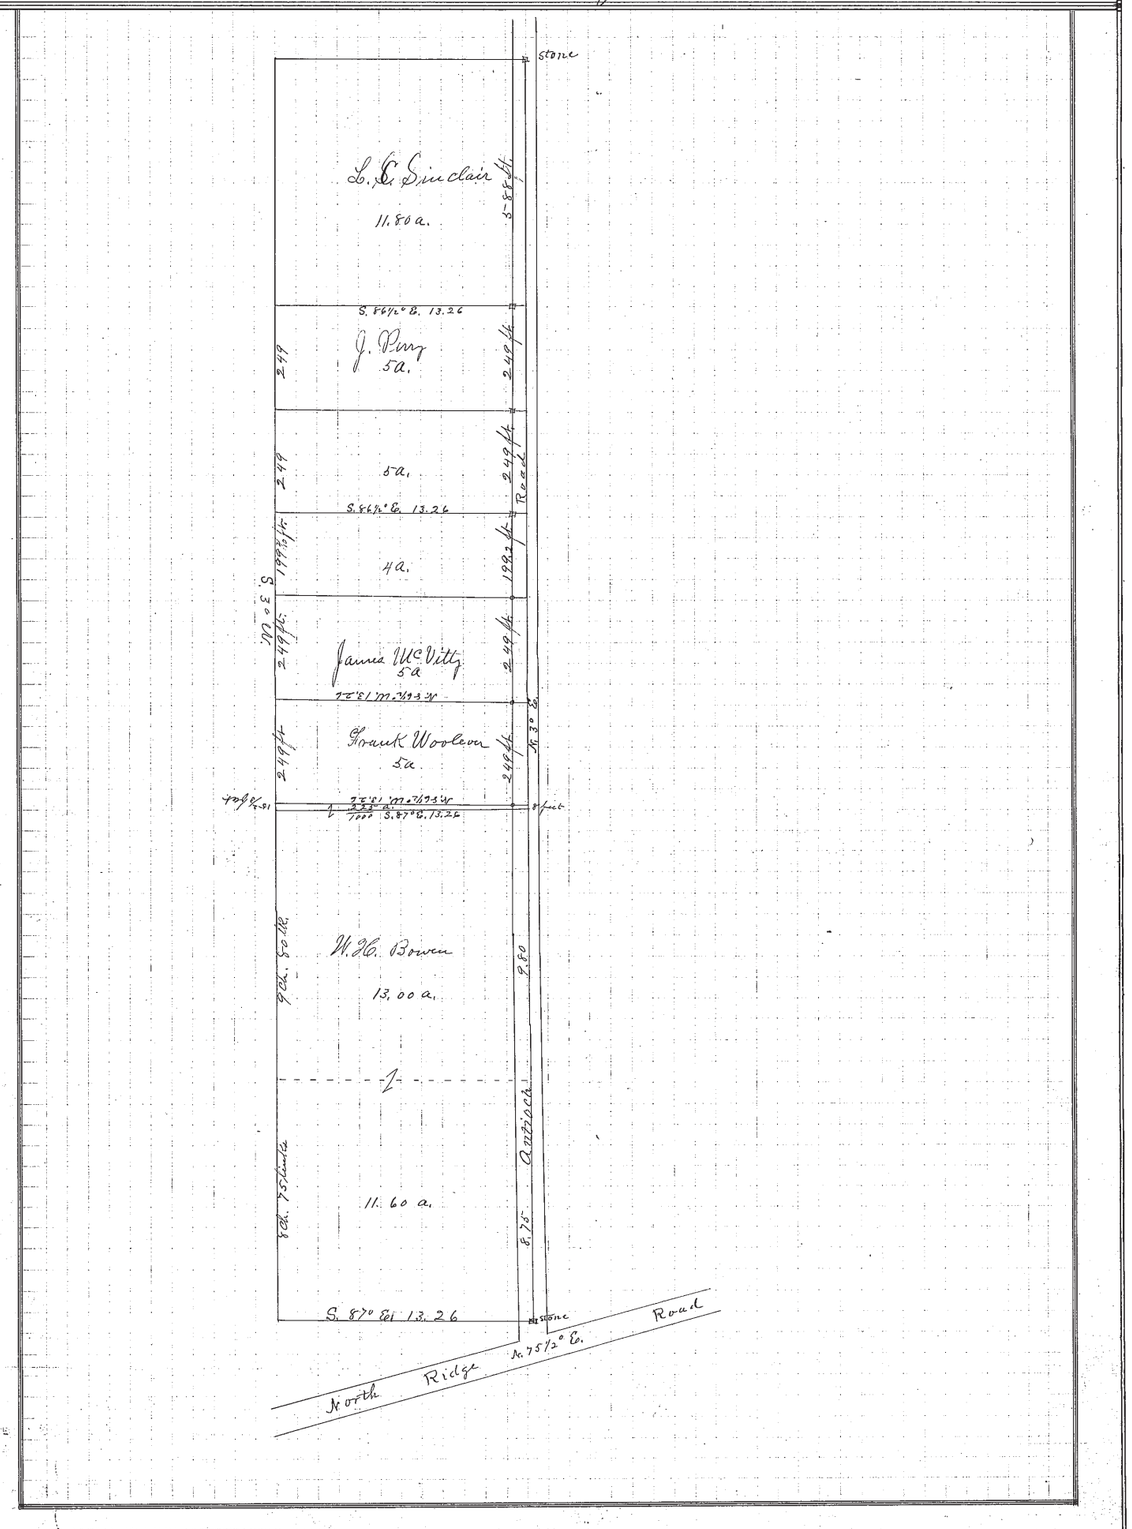
Tapemen.