Record of Surveys,

Plat of James McVitty Road Madison No. 80, Madison Town 12, Range 6

Survey made December 12th 1889, at the request of Co. Commissioners

For the purpose of Laying out a Road on the line of Lots 4+5 and 10+11 in Tract 4, Beginning from the intersection of Mackin road with North ridge to the Middle ridge road on said line by H. A. Munson County Surveyor.

DESCRIPTION.

Road petitioned for by James McVitty + others. being from the intersection of the Mackin road and North Ridge road to Middle Ridge road on the lines of Lots 4+5 and 10+11 in Tract No 4.

Beginning at a stone in the center of North Ridge Road and Mackin Road from which a soft Maple tree bears S. 34½° W. 43 feet distant thence S. 2° W. (at 11.67 South East corner Charles Clarks Land at 35.44 corner of E. J. Clapp + Cook Brothers land at 41.25 South East corner of Betsy A. Emingtons land and North line of David Crandalls Land) 60 Chains and 70 Links to a stone in the center of Middle Ridge road from which a Hard Maple tree 12 inches in diameter bears Marked with 3 Hacks bears S. 11¾° E. 31 feet distant

CALCULATIONS.

Sta.	Course.	Distance.	Latitude. North.	Latitude. South.	Departure. East.	Departure. West.	Double Longitude.	Double Areas. North.	Double Areas. South.	REMARKS.

I, H. A. Munson County Surveyor of Lake County, Ohio, do hereby certify, that I have surveyed ~~and subdivided Lot No.~~ Said ~~in Tract No.~~ Road in Township of Madison in accordance with the statutes of Ohio, and the laws of the United States.

Surveyed pursuant to the application of Co. Commissioners and James McVitty + others. Dec. 12th A. D. 1889

H. A. Munson County Surveyor.

Flagmen. ———

Markers. B. W. Potts
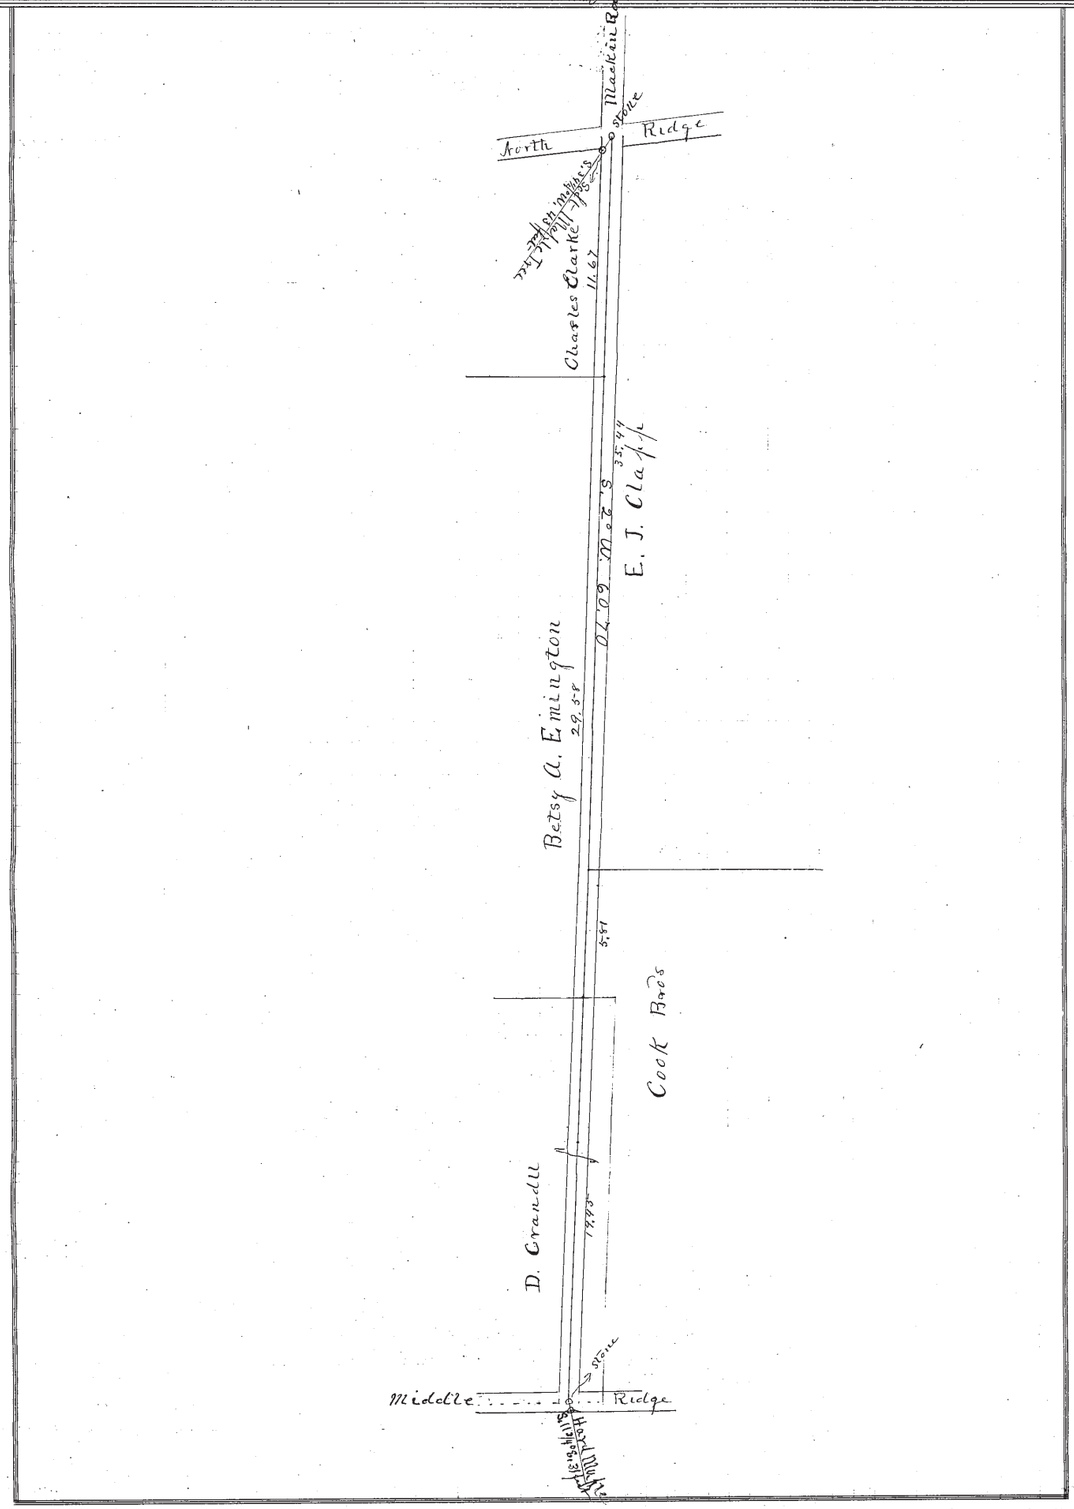
Tapemen. G. L. Kimble, T. Thompson