Record of Surveys, Lake County, Ohio.

Plat of Survey, No. 83, Painesville Town 11, Range 8

Survey made April 10th 1880, at the request of Harly Barnes
For the purpose of dividing into Lots

by H. N. Munson County Surveyor.

DESCRIPTION.

Beginning at a post in the Southwesterly line of Richmond Road, thence with said line S. 60½° E. 12 chains 53 links to a stake in center of the new Street, thence with said Street S. 48½° W. 13 chains 69 links to a stake in the Easterly line of Rider Road, thence with said N. 15¾° W. 11 chains 37 links to a stake at North west Corner of land formerly owned by C. S. Hodges, thence with North line said land, N. 29° E. 4 chains 90 links to the place of beginning. Containing 10 acres land

CALCULATIONS.

Sta.	Course.	Distance.	Latitude. North.	Latitude. South.	Departure. East.	Departure. West.	Double Longitude.	Double Areas. North.	Double Areas. South.	REMARKS.

I, H. N. Munson County Surveyor of Lake County, Ohio, do hereby certify, that I have surveyed and subdivided Lot No. 19 in Tract No. 4, Township of Painesville in accordance with the statutes of Ohio, and the laws of the United States.

Surveyed pursuant to the application of Harly Barnes and April 10th A. D. 1880

H. N. Munson County Surveyor.

Flagmen.

Markers.
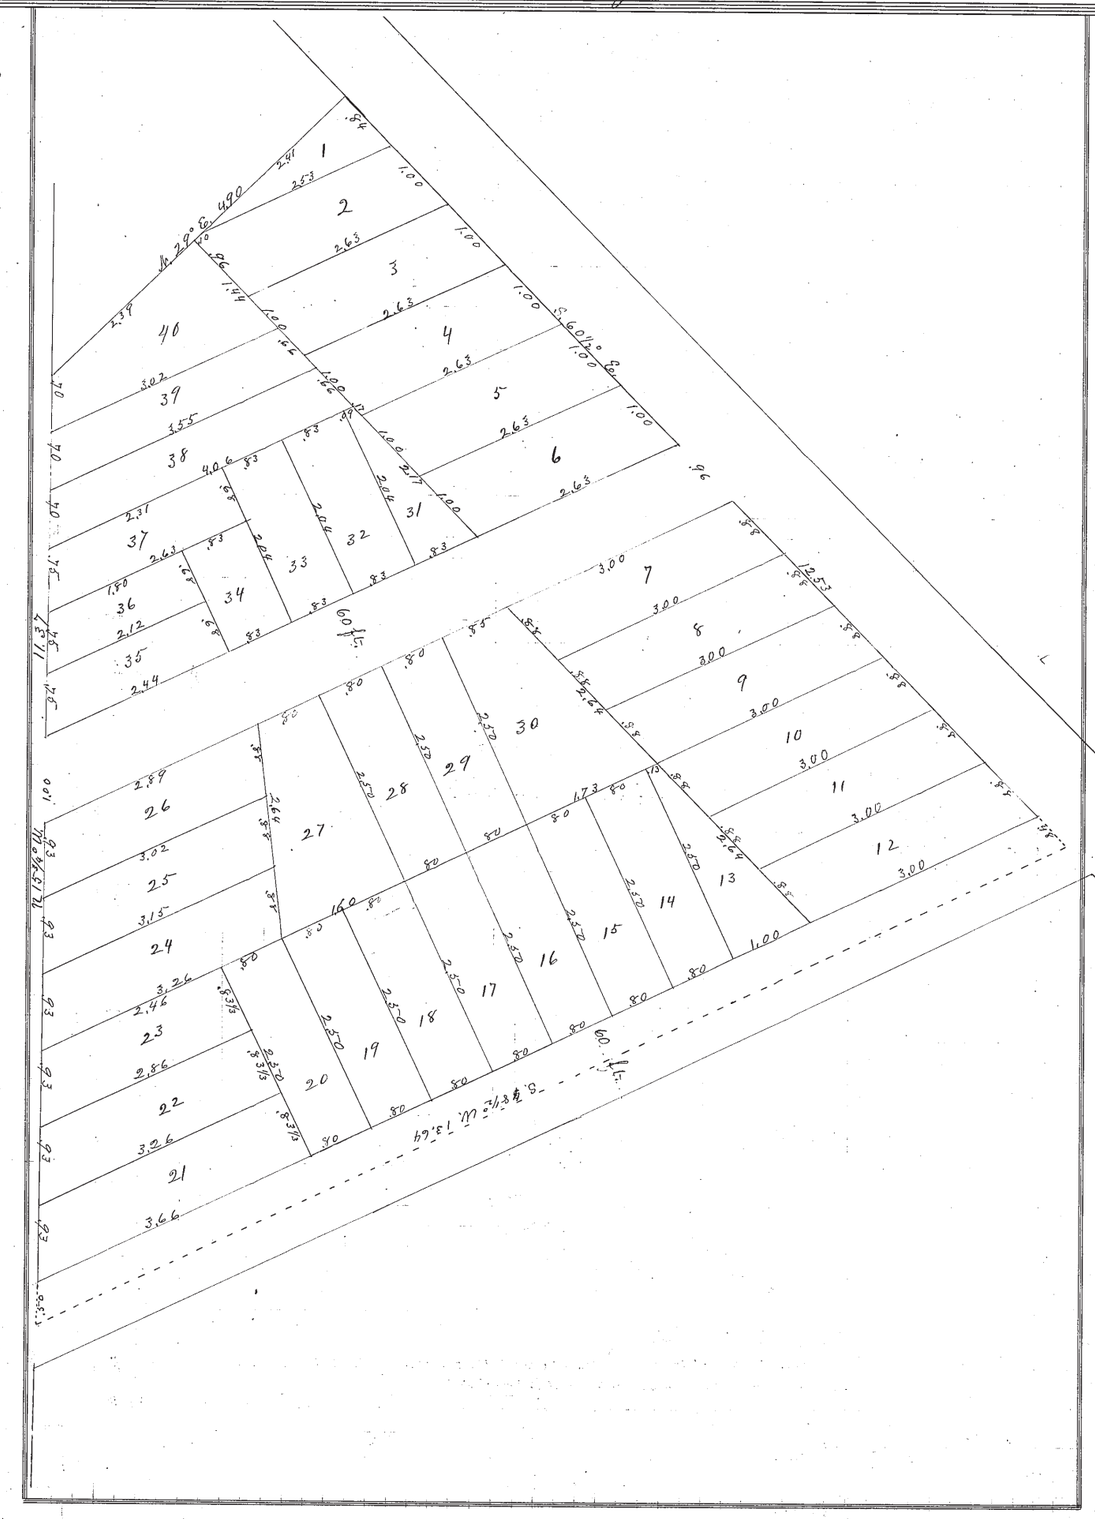
Tapemen.