RECORD OF SURVEYS.

Plat of Survey, No. 27, Willoughby Town 10, Range 9

Survey made May 22nd 1893, at the request of the County Commissioners
For the purpose of relaying a road,

by H N Munson County Surveyor.

DESCRIPTION.

Surveyor's Report to County Commissioners
To the Honorable Board of Commissioners of Lake County, Ohio
In obedience to the foregoing order, I proceeded on the days refered to in the foregoing report of the reviewers to survey and mark the "Euclid road between the westerly line of the Village of Willoughby and the North and South Center Road in Willoughby Township", as distribed in your foregoing order, under the direction of the viewers therein named, and respectfully submit the following return of said survey:
The written description of the said survey and of the annexed plat as the same is contained in the foregoing report of the said viewers is made a part hereof as if fully writ'n out herein
I certify that the above is a correct plat and return of the survey of the road aforesaid.

May 22nd, 1893.

CALCULATIONS.

Sta.	Course.	Distance.	Latitude		Departure.		Double Longitude.	Double Areas.		REMARKS.
			North.	South.	East.	West.		North.	South	

I, H. N. Munson County Surveyor of Lake County, Ohio, do hereby certify, that I have surveyed and subdivided Lot. No. in Tract No. Township of in accordance with the statutes of Ohio, and the laws of the United States.
Surveyed pursuant to the application of the Co. Commissioners and May 22nd A D. 1893.

H. N. Munson County Surveyor.

Flagmen.

John Wells Markers.

A G Waite
T. H. Law Tapemen.

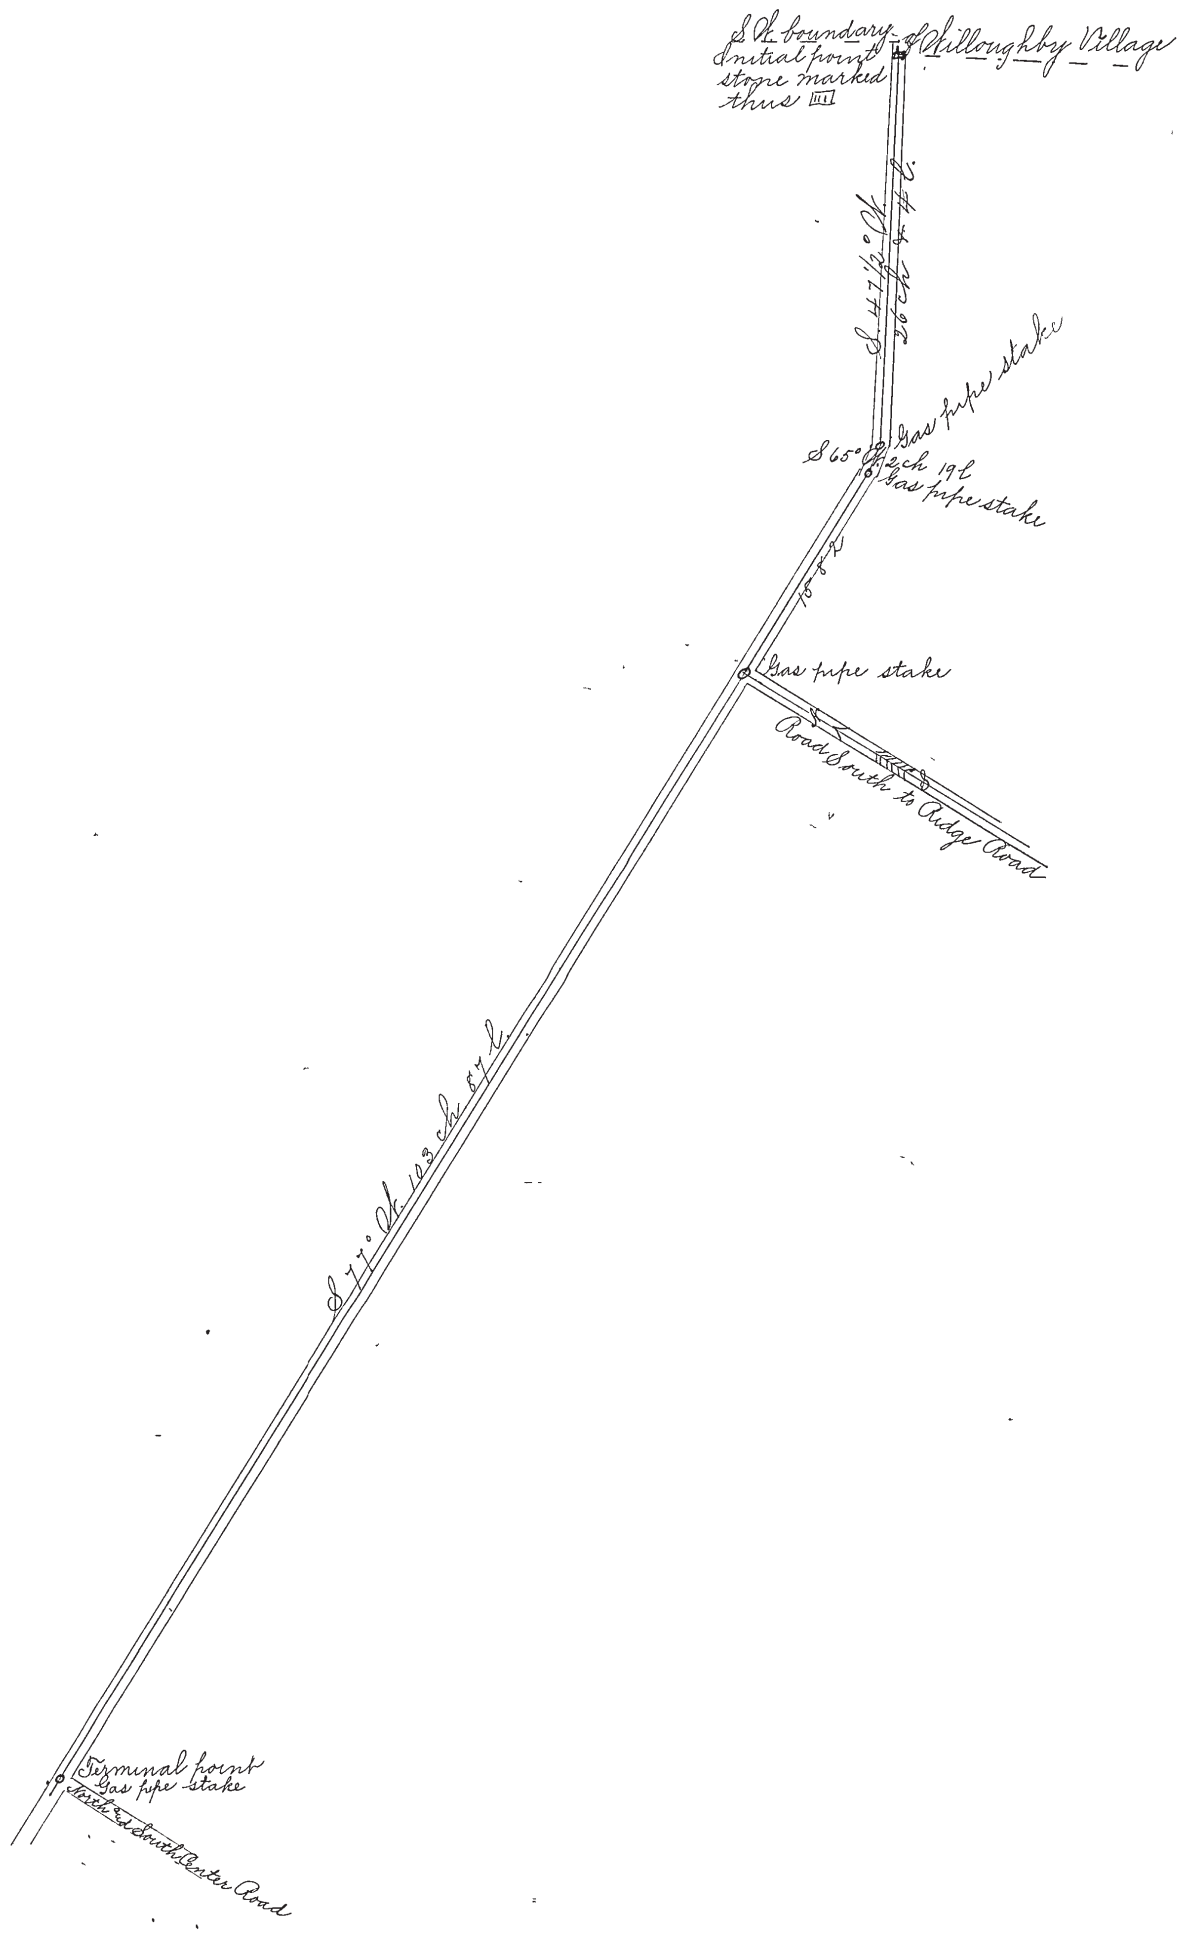
S. W. boundary of Willoughby Village
Initial point
stone marked
thus
S. 47½° W.
26 ch 4 l.
Gas pipe stake
S 65° W.
2 ch 19 l.
Gas pipe stake
15 ft
Gas pipe stake
Road South to Judge Road
S 77° W. 123 ch 87 l.
Terminal point
Gas pipe stake
Road South Center Road