RECORD OF SURVEYS,

Plat of Survey, No. 45, Leroy Town 11, Range 9

Survey made September 18th 1897, at the request of The Trustees of Leroy Township
For the purpose of widening the road where Paines Creek had washed away and making the road dangerous for persons using said road.

by Frank M Barker County Surveyor.

DESCRIPTION.

Report of Survey.

Beginning at a stake (.78) seventy eight links south of the face of the south abutment (of the bridge spanning Paines Creek) Thence S 63½° E (2.69) Two chains & sixty nine links to a stake Thence S. 67° E. (6.45) Six Chains & forty five links to a stake. Thence S 87½° E (1.65) one Chain and sixty five links to a basswood tree. Then returning to the place of beginning and continuing the line N 63½° W (4.36) Four chains and thirty six links to a stake. Thence N 52½° W (4.50) Four chains and fifty links to a Black walnut tree. the land taken from B.F. Crofoot is $\frac{51}{100}$ of an acre of land.

CALCULATIONS.

Sta.	Course.	Distance	Latitude. North.	Latitude. South.	Departure. East.	Departure. West.	Double Longitude.	Double Areas. North.	Double Areas. South.	REMARKS

I, Frank M Barker County Surveyor of Lake County, Ohio, do hereby certify, that I have surveyed and subdivided Lot. No. in Tract No. Township of Leroy in accordance with the statutes of Ohio, and the laws of the United States.
Surveyed pursuant to the application of Trustees of Leroy Tp and , Sept 18th A D. 1897
Frank M Barker County Surveyor.

B. F. Crofoot } Flagmen.

Phillips
Chase } Tapemen.

B. F. Crofoot } Markers.

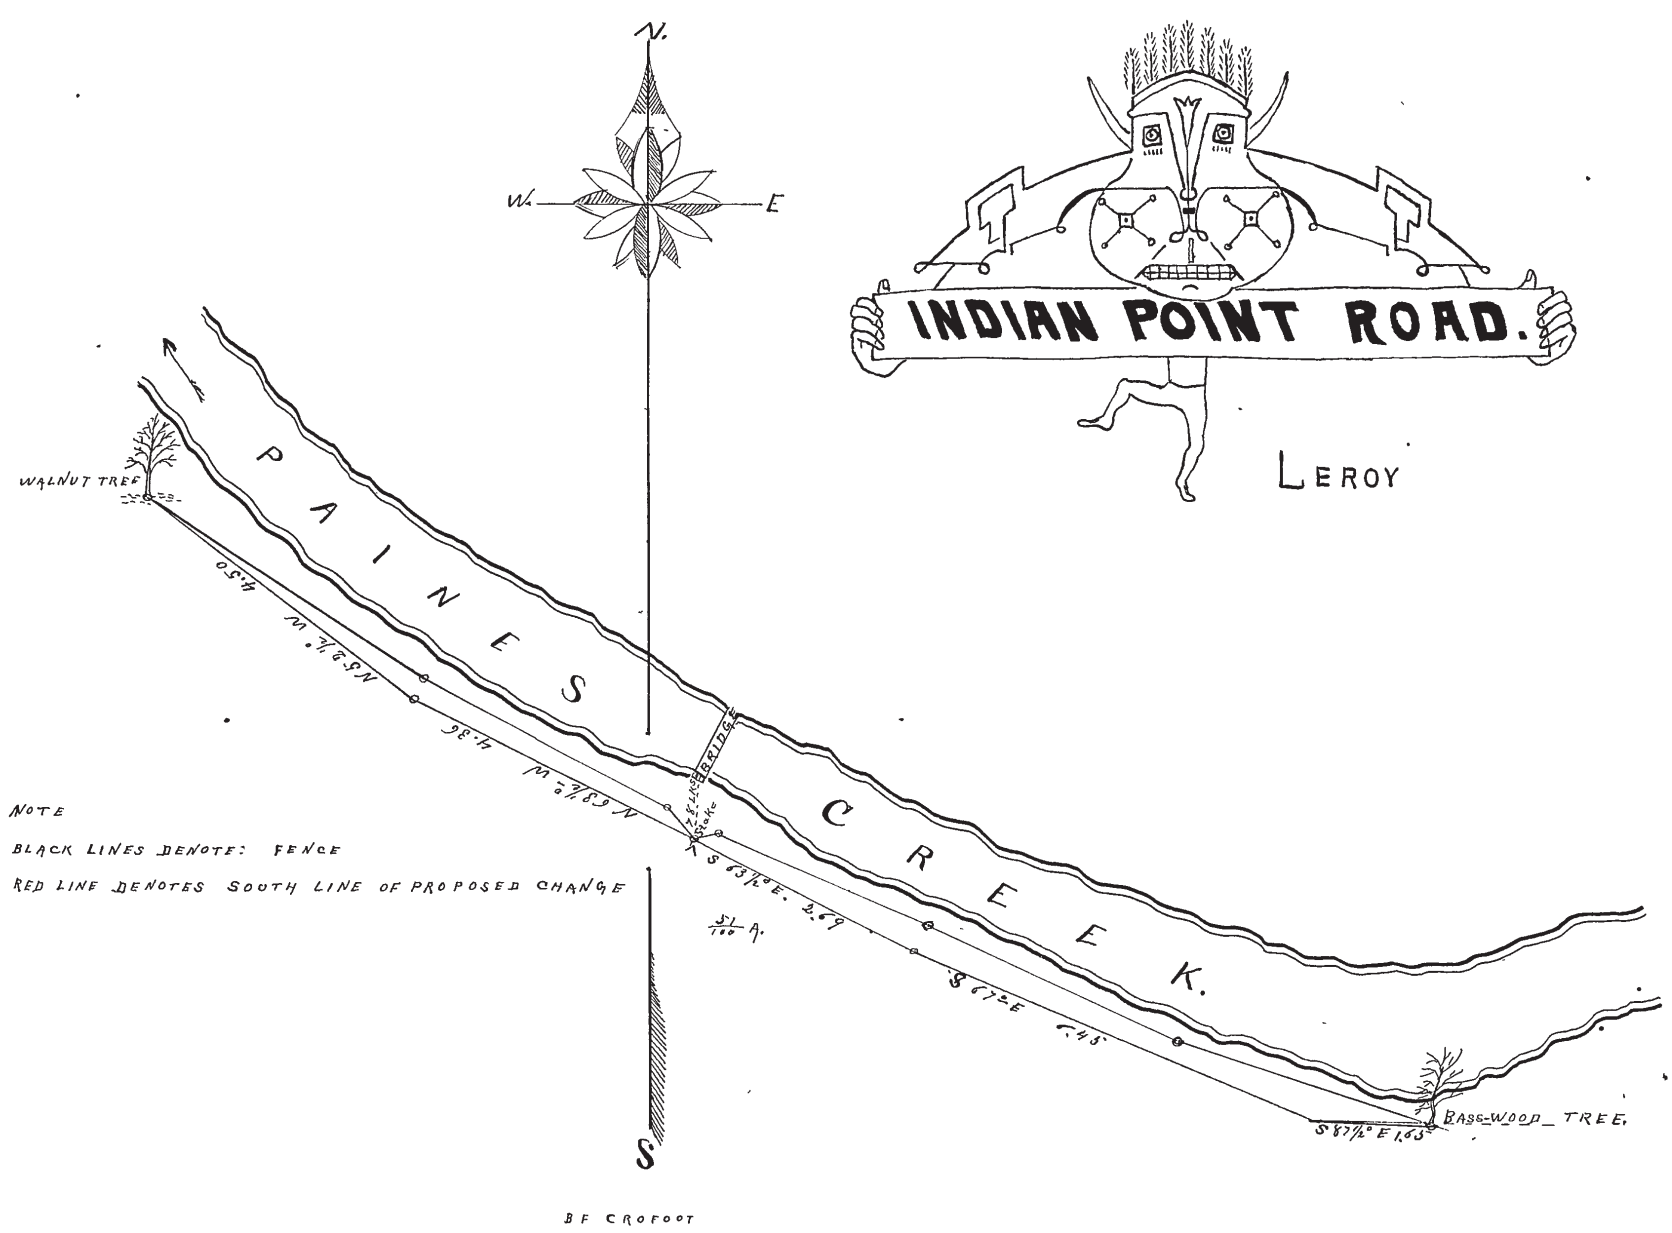
N.
W.
E
S
INDIAN POINT ROAD.
LEROY
PAINES CREEK.
WALNUT TREE
BASS-WOOD TREE.
N 68½° W 4.36
N 5 3/4° W 4.50
S 63½° E. 2.59
S 67½° E 7.45
S 87½° E 1.65
51/100 A.
NOTE
BLACK LINES DENOTE: FENCE
RED LINE DENOTES SOUTH LINE OF PROPOSED CHANGE
B F CROFOOT