RECORD OF SURVEYS,

Plat of Survey, No. 46, 11 Town Painesville, Range 8

Survey made Sept 14 & 18" 1895, at the request of the County Commissioners
For the purpose of changing a county road where Lake Erie had encroached upon & washed a part of it away.

by Frank M Baker County Surveyor.

Surveyors report to County Commissioners. DESCRIPTION.

To The Honorable Board of County Commissioners

In obedience to the foregoing order I proceeded on the days refered to and mentioned in the foregoing report of viewers to survey and mark a county road in Painesville Tp leading from what is known as the Hardy road to the Bacon road so called.

Beginning in the center of the said Hardy road at a point (2.92) two Chains and ninety two links from the top & edge of the high bank of Lake Erie. Thence N 70° E (28.29) twenty Eight Chains & twenty nine links to a iron land owned by Mrs Gray and to the west line of land owned by Miss Ida Bacon Thence N 80° E (7.73) seven chains and seventy three links to a stake Thence N 73° E (5.00) five chains to the west line of land owned by Horace Bacon. Thence due East along the center of the old road known as the Parmly road (57.80) fifty seven Chains and eighty links to the center of the said Bacon road.

I certify the above description and annexed plat of the survey are correct

CALCULATIONS.

Sta.	Course.	Distance.	Latitude.		Departure.		Double Longitude.	Double Areas		REMARKS.
			North.	South.	East.	West		North.	South	

I, Grant M. Baker County Surveyor of Lake County, Ohio, do hereby certify, that I have surveyed and subdivided Lot. No. in Tract No. 1 Township of Painesville in accordance with the statutes of Ohio, and the laws of the United States.

Surveyed pursuant to the application of County Commissioners and, Sept 14th & 18th A D. 1895

County Surveyor.

Flagmen.

Markers. Jonas Wilson *

Tapemen. Stephen Ford, Theodore Wise
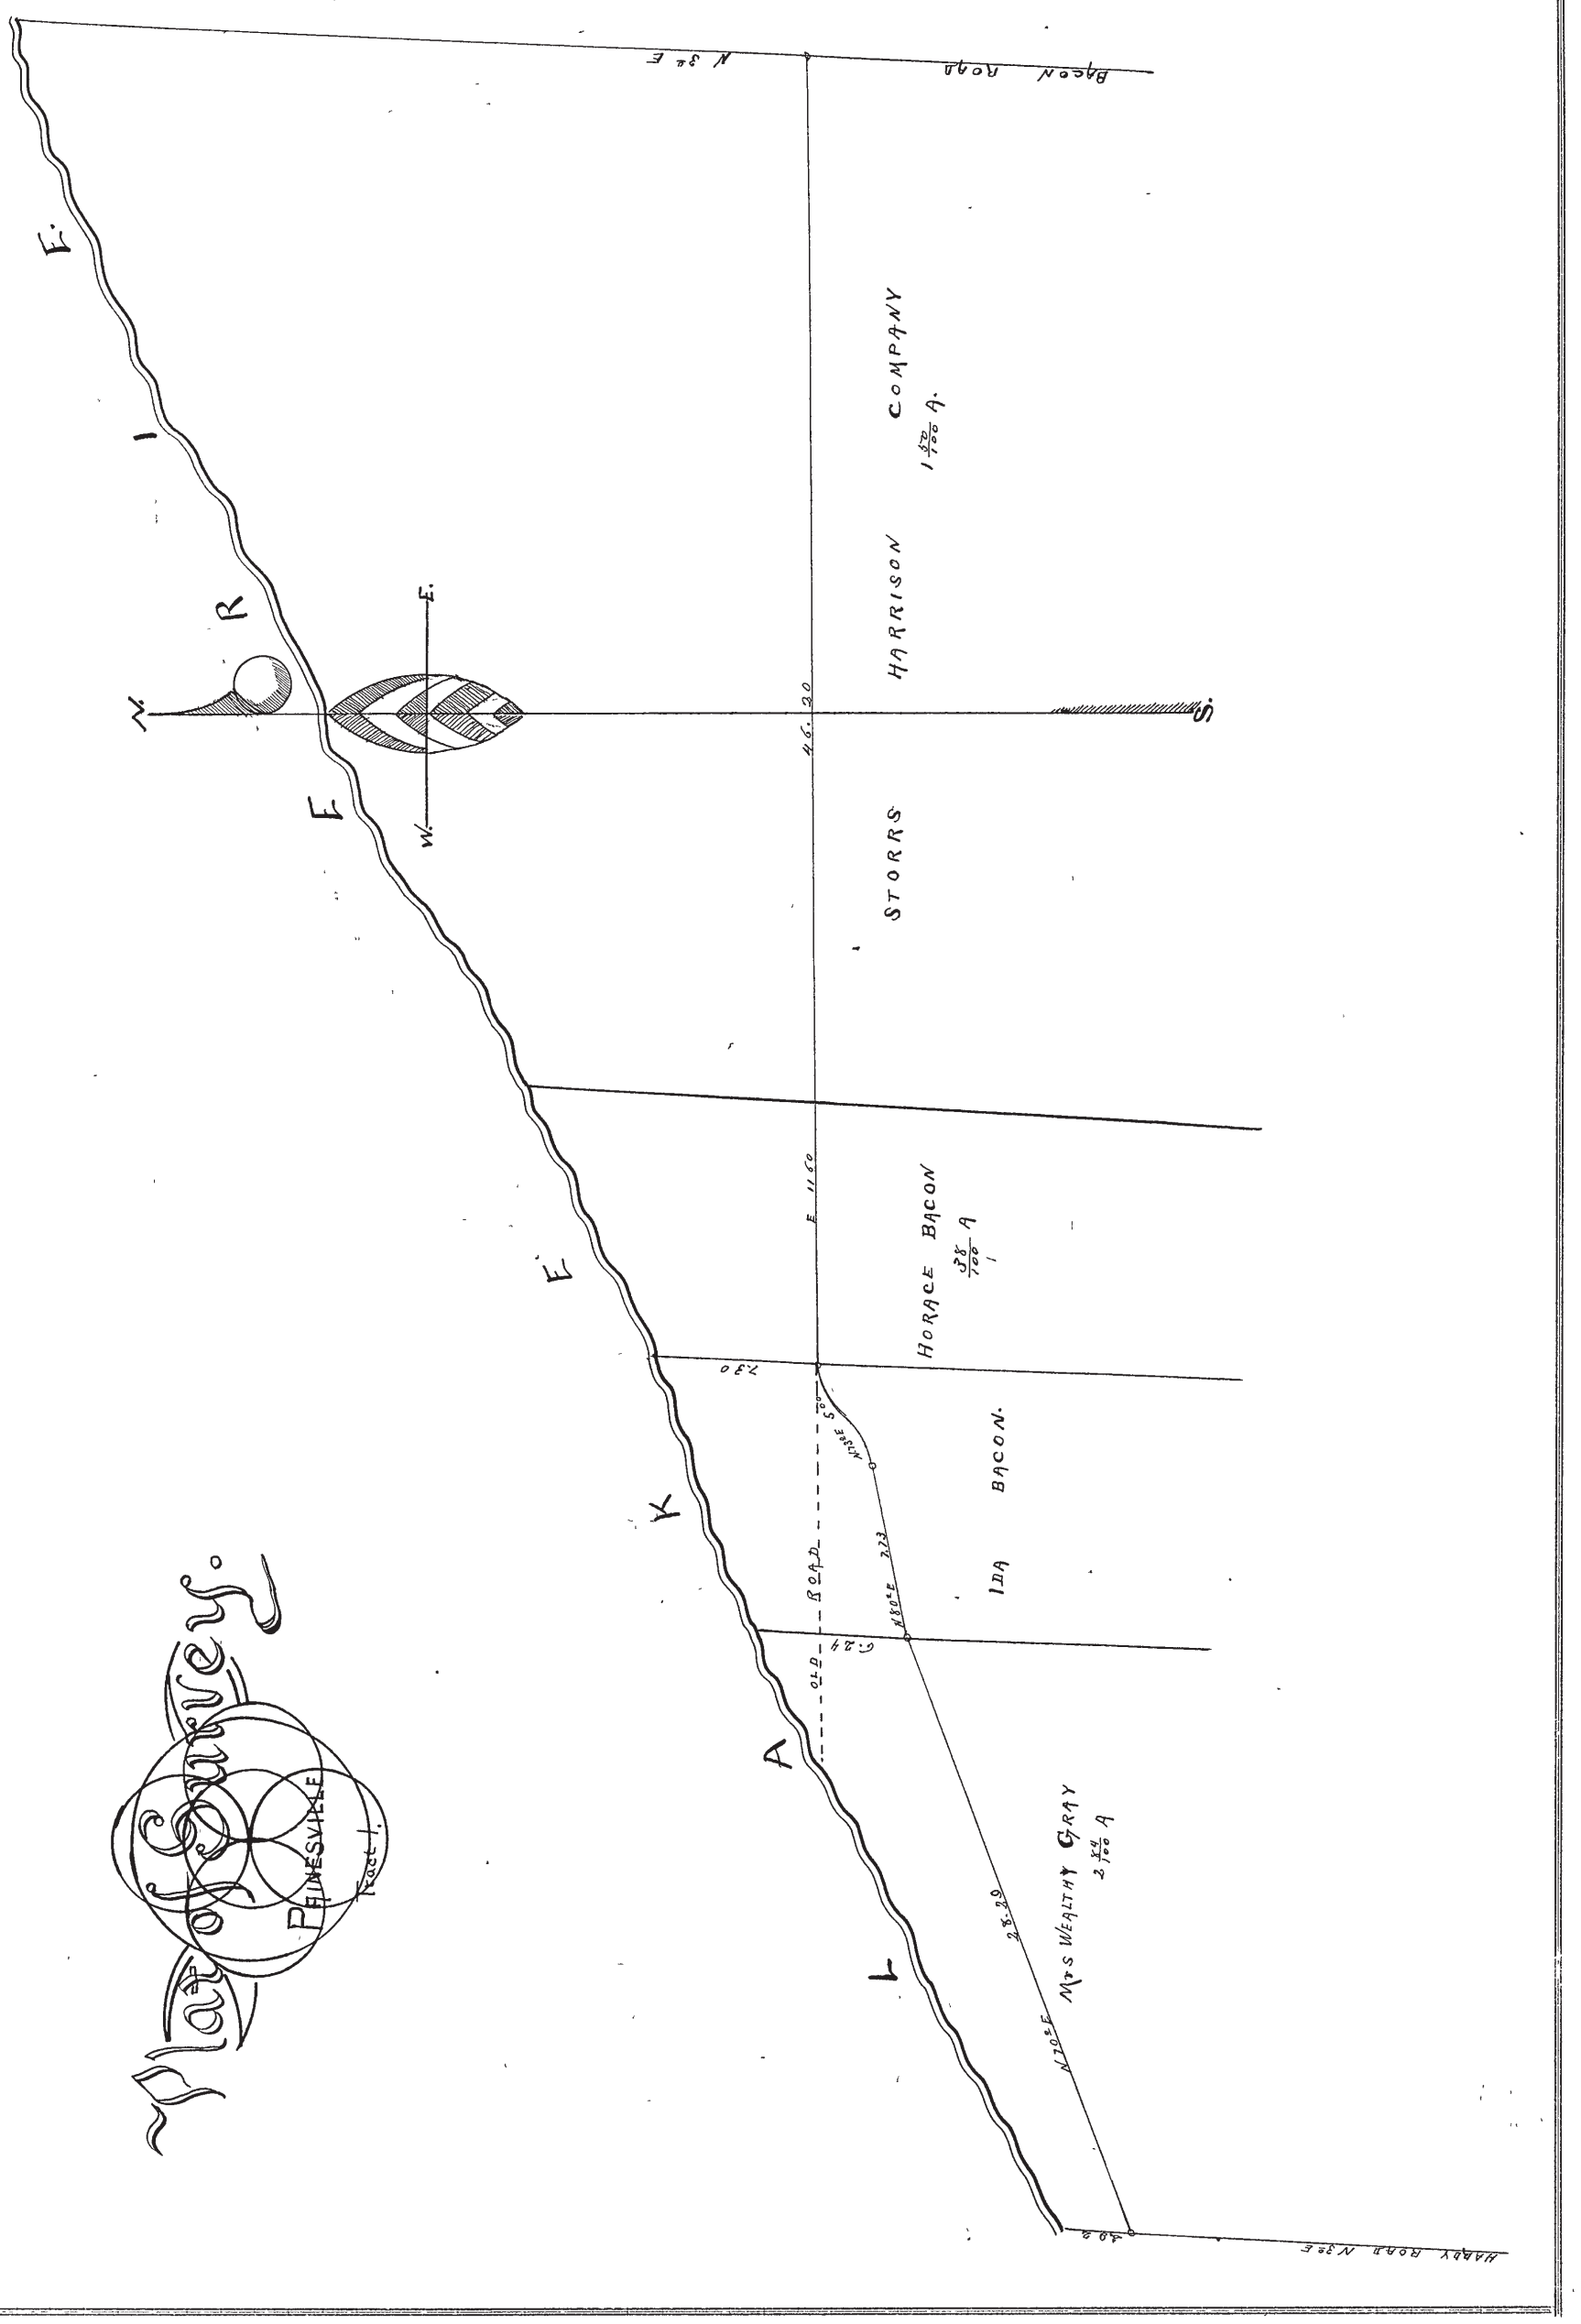
LAKE COUNTY. OHIO.