RECORD OF SURVEYS,

Plat of Survey, No. 49, 9 Town 1. Willoughby, Range 8 - 10

Survey made August 24th & 28 1896, at the request of The County Commissioners
For the purpose of finding the line center of a County Road in Willoughby Township and known as The Charden Road

by Frank M Barker County Surveyor.

Surveyors Report to County Commissioners DESCRIPTION.

To the Honorable Board of County Commissioners.

In obedience to the foregoing order I proceeded on the days refered to and mentioned in the forgoing report of viewers to resurvey & mark a County Road in Willoughby Township leading from Chardon. Beginning at a point on the Townline dividing Kirtland and Willoughby and in the center of said road and distant from a stone on town line 33 feet South. Thence N57½°W (35.87) Thirty five chains & Eighty seven links to a stake Thence N49¾°W (13.) Thirteen Chains. to a Stake Thence S 54¾° W (9.47) Nine Chains and forty seven links to the west side of Bridge. Thence S 61°W (12.85) Twelve Chains and Eighty five links. (at this point the road had been changed as is shown on the annexed plat.) Thence N 80°W (8.50) Eight Chains and fifty links to an angle. Thence S 58°W. (5.75) five chains and seventy five links to an angle. Thence S 83°W. (2.75) Two chains & seventy five links where the original line intersects - continuing the same course (9.55) nine Chains and fifty five links to an angle. Thence N 58½°W (18.89) Eighteen Chains and Eighty nine links to an angle. Thence N 65¾° E (5.22) five Chains and twenty two links to the center of what is known as the River road. an Apple Tree 6 inches in diameter bears South 72°W distant (35) thirty five feet. also an Elm Tree 8 inches in diameter bears N 87° E distant 66 feet - (one Chain.)

Beginning at the intersection of said roads. Thence N 13°W. (2.24) Two Chains and twenty four links to a stake. Thence N 2½°W (38.24) Thirty Eight Chains & twenty four links to a stake. Thence N 10½° E (1.80½) one Chain and Eighty six links to a stake Thence N 20° E (10.27) Ten Chains and twenty seven links to a stake. from which a Black Walnut tree 16 inches in diameter bears N (1.69) one chain & sixty nine links.

CALCULATIONS.

Sta.	Course.	Distance.	Latitude.		Departure.		Double Longitude.	Double Areas.		REMARKS
			North.	South.	East.	West.		North.	South.	

I, Frank M Barker County Surveyor of Lake County, Ohio, do hereby certify, that I have surveyed and subdivided Lot. No. in Tract No. Township of in accordance with the statutes of Ohio, and the laws of the United States.

Surveyed pursuant to the application of County Commissioners and , Aug 24 & 28 A D. 1896

Frank M Barker County Surveyor.

Flagmen.

J. M. Sherman

Markers.

Floyd S. Allen.
Geo A Daniels

Tapemen.
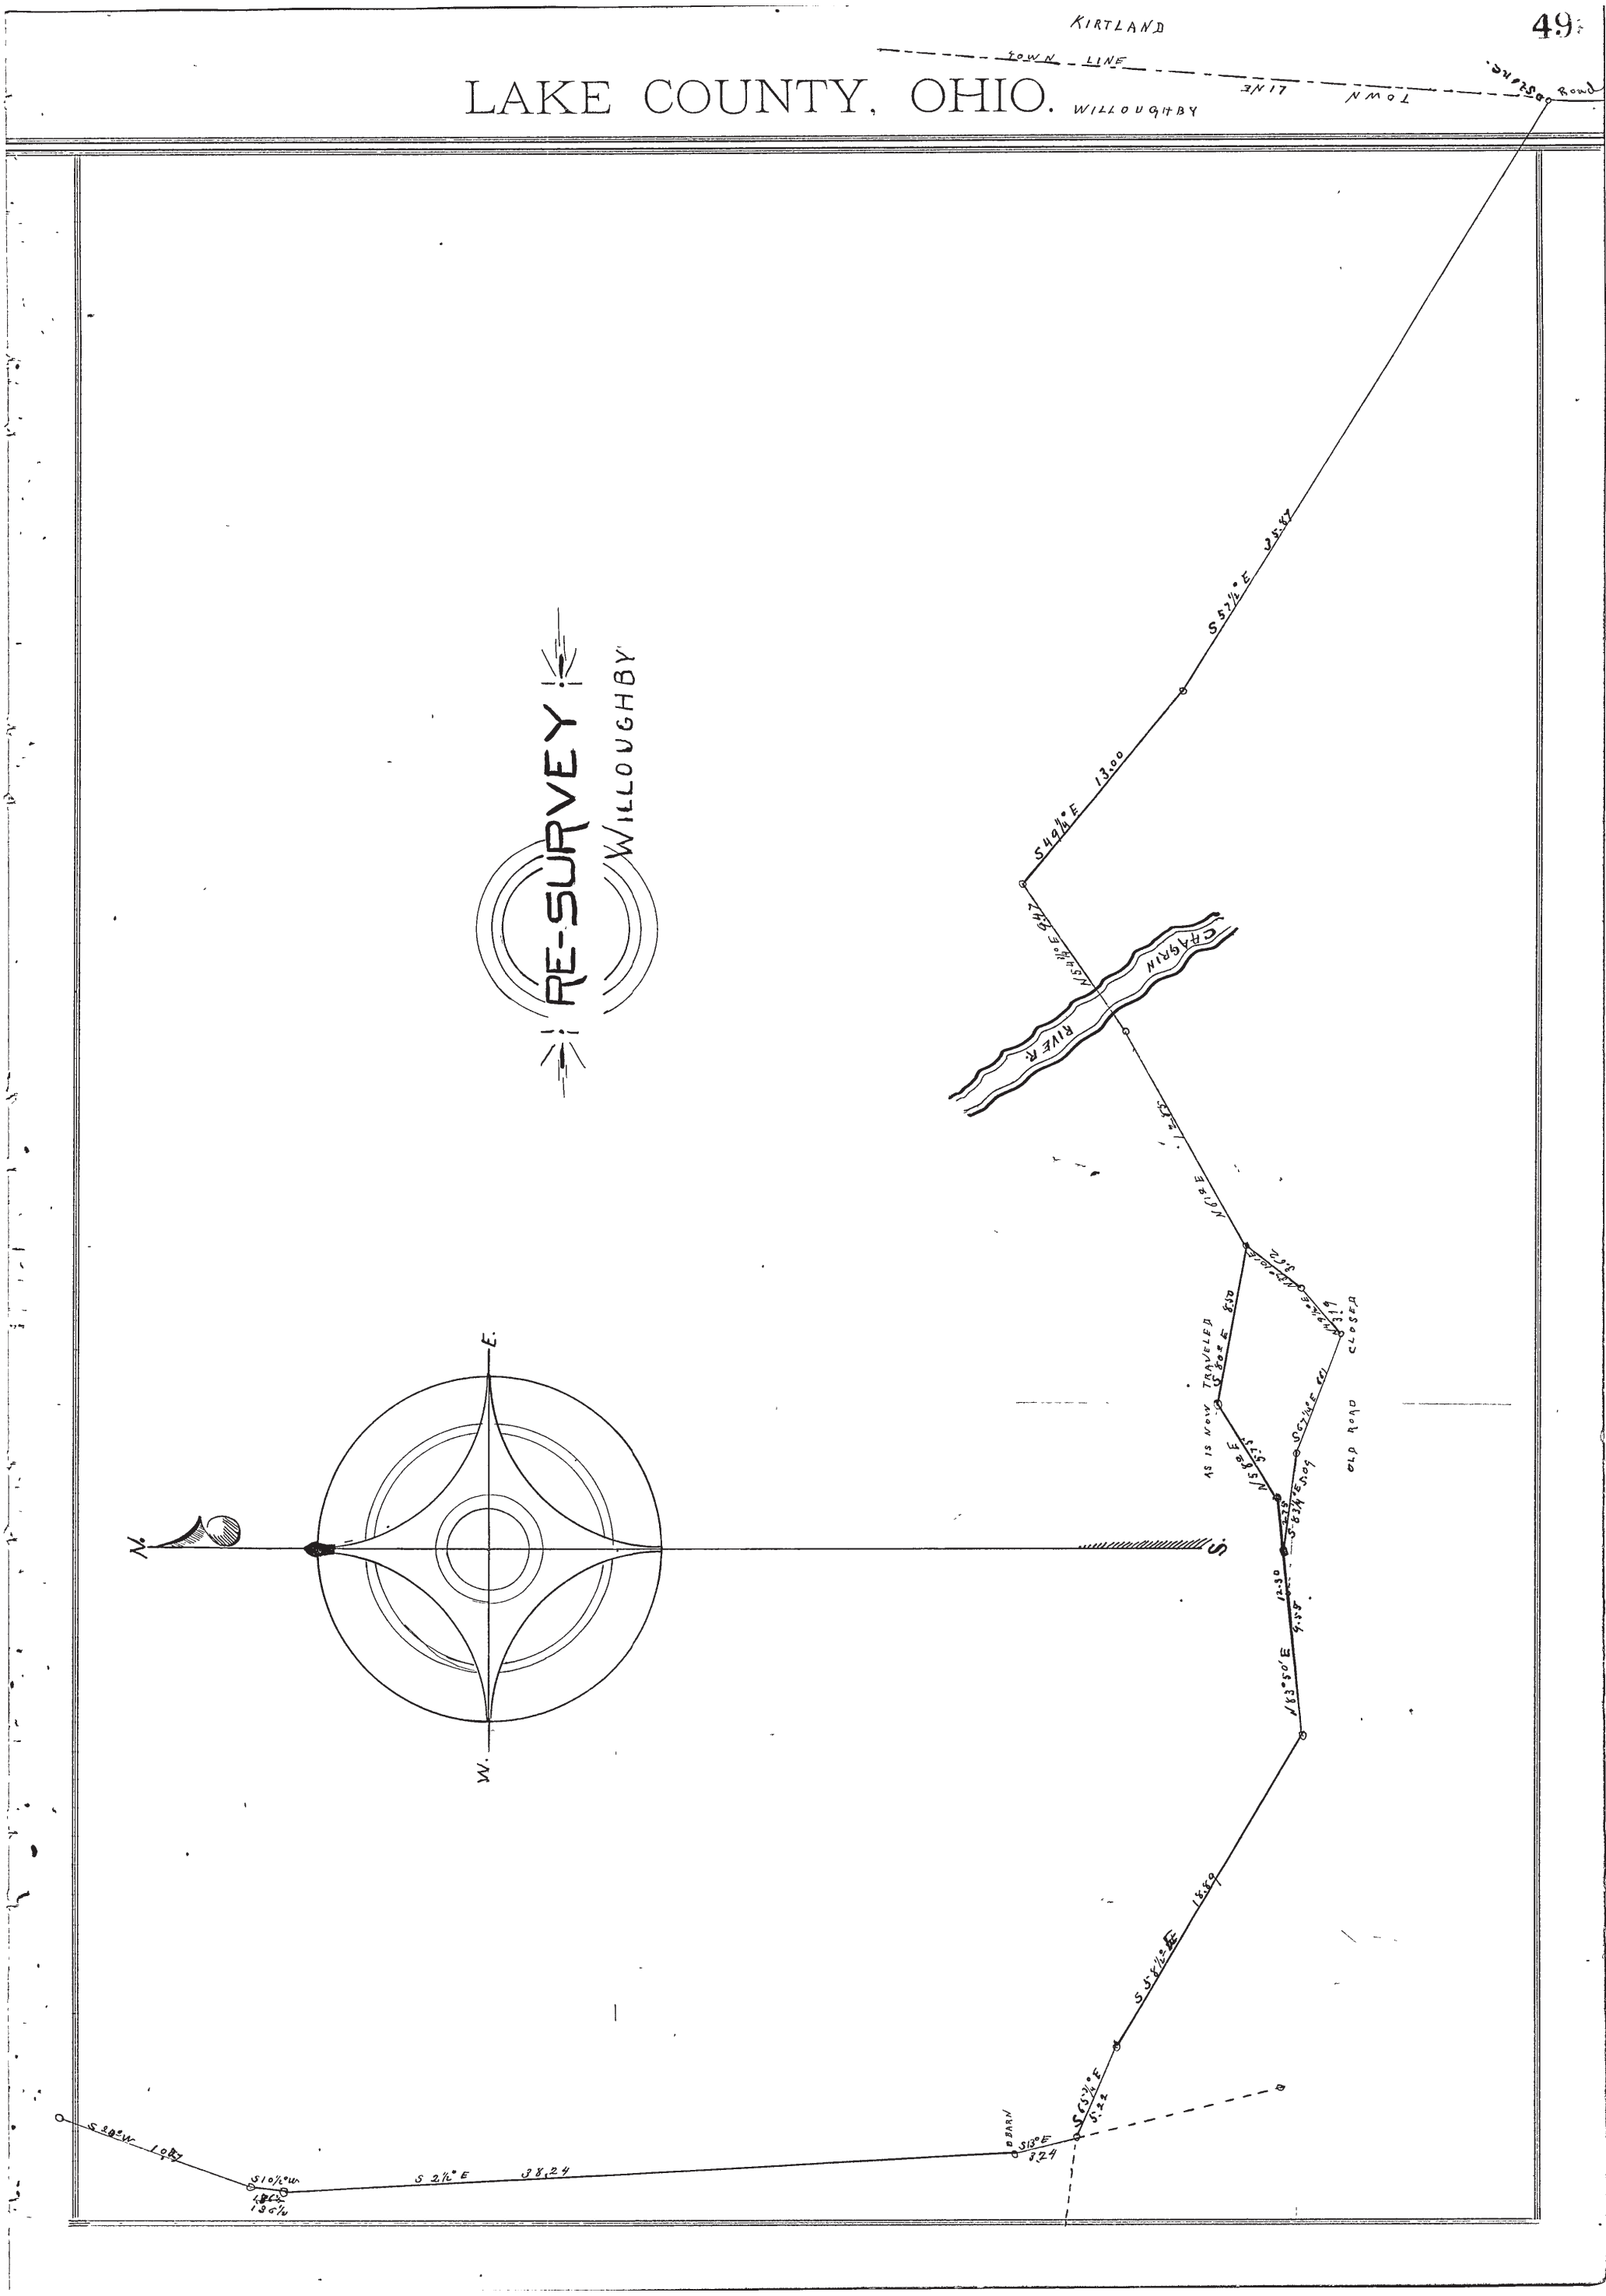
LAKE COUNTY, OHIO.