HARWOOD Nº 4

BEING A SUBDIVISION OF LAND IN LOTS. Nº 2 AND 3, TRACT Nº 4

CONCORD TOWNSHIP - LAKE COUNTY - OHIO

RECORDED IN VOL 10 PAGE 31 1-27-88 TRANSFERRED 1-27-88

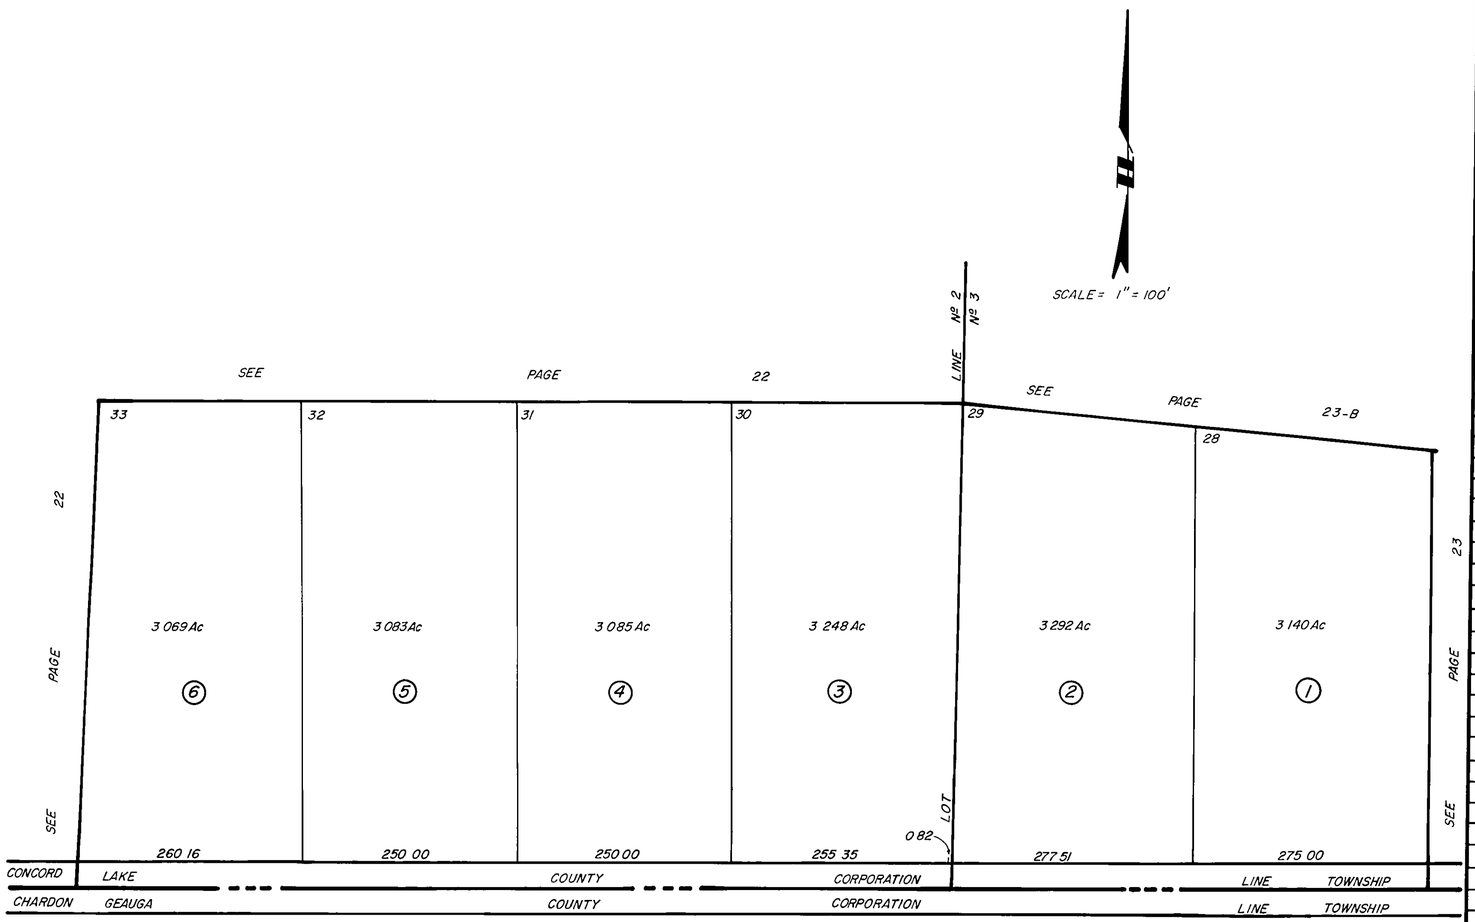

AREA IN SUBLOTS	18 917 Ac
AREA IN ROADWAY	1 081 Ac
TOTAL AREA PLATTED	19 998 Ac

PARCEL Nº	OWNER			
1	WILLIAM P + GERALDINE G PARKINSON V 427-918 11-15-88			
2	~~ALTMAN JAS K + DEANNA L TRUSTEES 6-7-89 V 468-556~~ DAVID R GRABER 199008216	2-23-99		
3	AHMAD + BOUSHRA W BAHAH V 931-1135 12-4-89			
4	~~WILLIAM R + JOANN M STEVIC V 931-660 8-11-89~~ GREGORY A + PAMELA R POE 9-24-91	V. 652-157		
5	~~JAN A + DOUGLAS D VAN HIER V 488-679 8-9-89~~	89 09 0 2012-114		
6	~~7-6-89 B C 31 V 533-15-00 WILBUR [illegible] + TED J + MARA J [illegible] V 378-161 1-11-88~~ WILLIAM + MARGARET E DENNISON V 612-680	MEREDITH D SHENK 4-26-91		

ALL PARCEL NOT OTHERWISE MARKED BELONG TO PINECREST PARTNERS 10-24-83 V 45-54, 55 & 56 8-13-84 V 89-1093