REEDHURST ESTATES SUBDIVISION

PART OF ORIGINAL MENTOR TOWNSHIP RUSSEL LOT, NOW SITUATED IN
CITY OF MENTOR - LAKE COUNTY - OHIO
RECORDED IN PLAT VOL 34 PAGE 22 3-18-99 TRANSFERRED 3-18-99

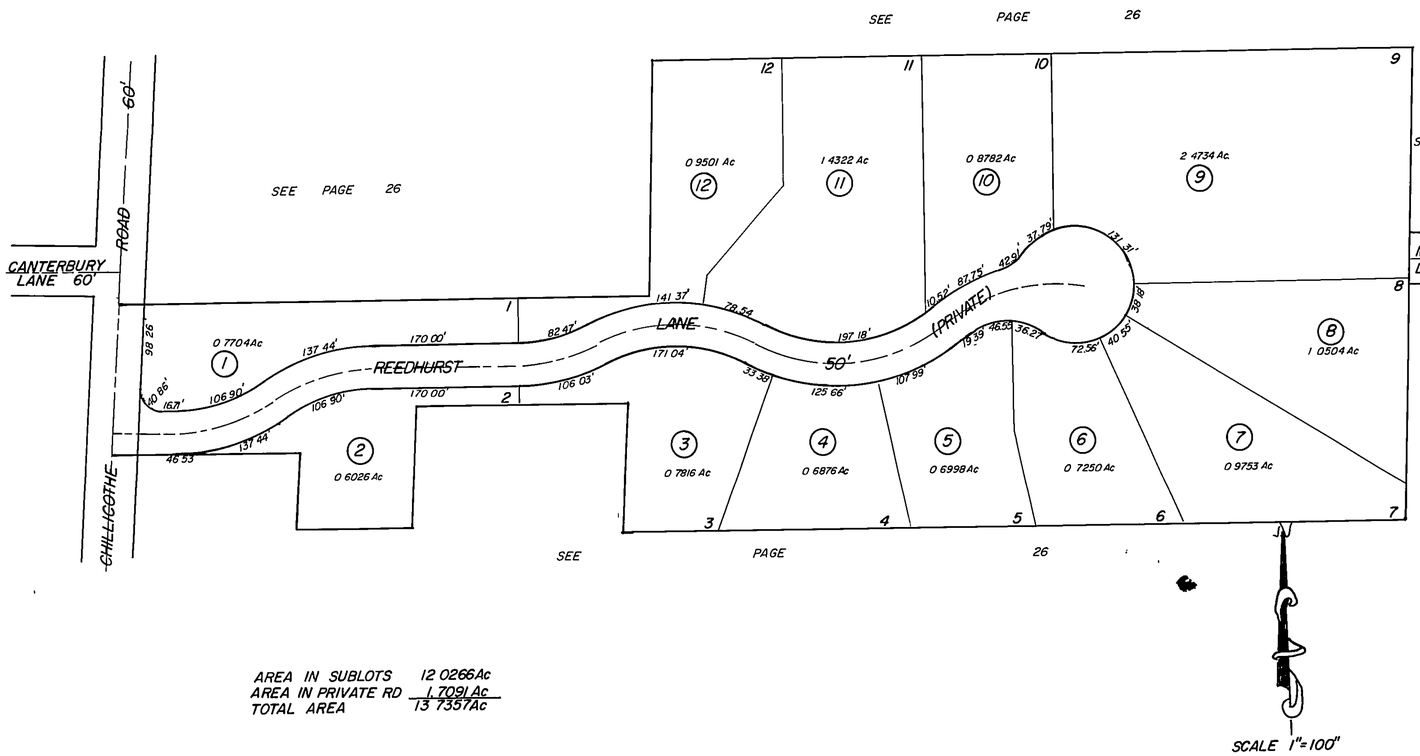

AREA IN SUBLOTS 12 0266Ac
AREA IN PRIVATE RD 1 7091Ac
TOTAL AREA 13 7357Ac

SCALE 1"=100'

PARCEL Nº	O	W	N	E	R
1					
2					
3					
4					
5					
6					
7					
8					
9	MICHAELLE OSBORNE 200025020 7-14-00 TR 5-20-03, 200302 8906				
10					
11	ANTHONY + NATALIE TOMAZIC 9900160 50 4-699				
12					

ALL LOTS NOT MARKED BELONG TO CHILLICOTHE SQUARE, LLC 980021986 5-22-98

539570