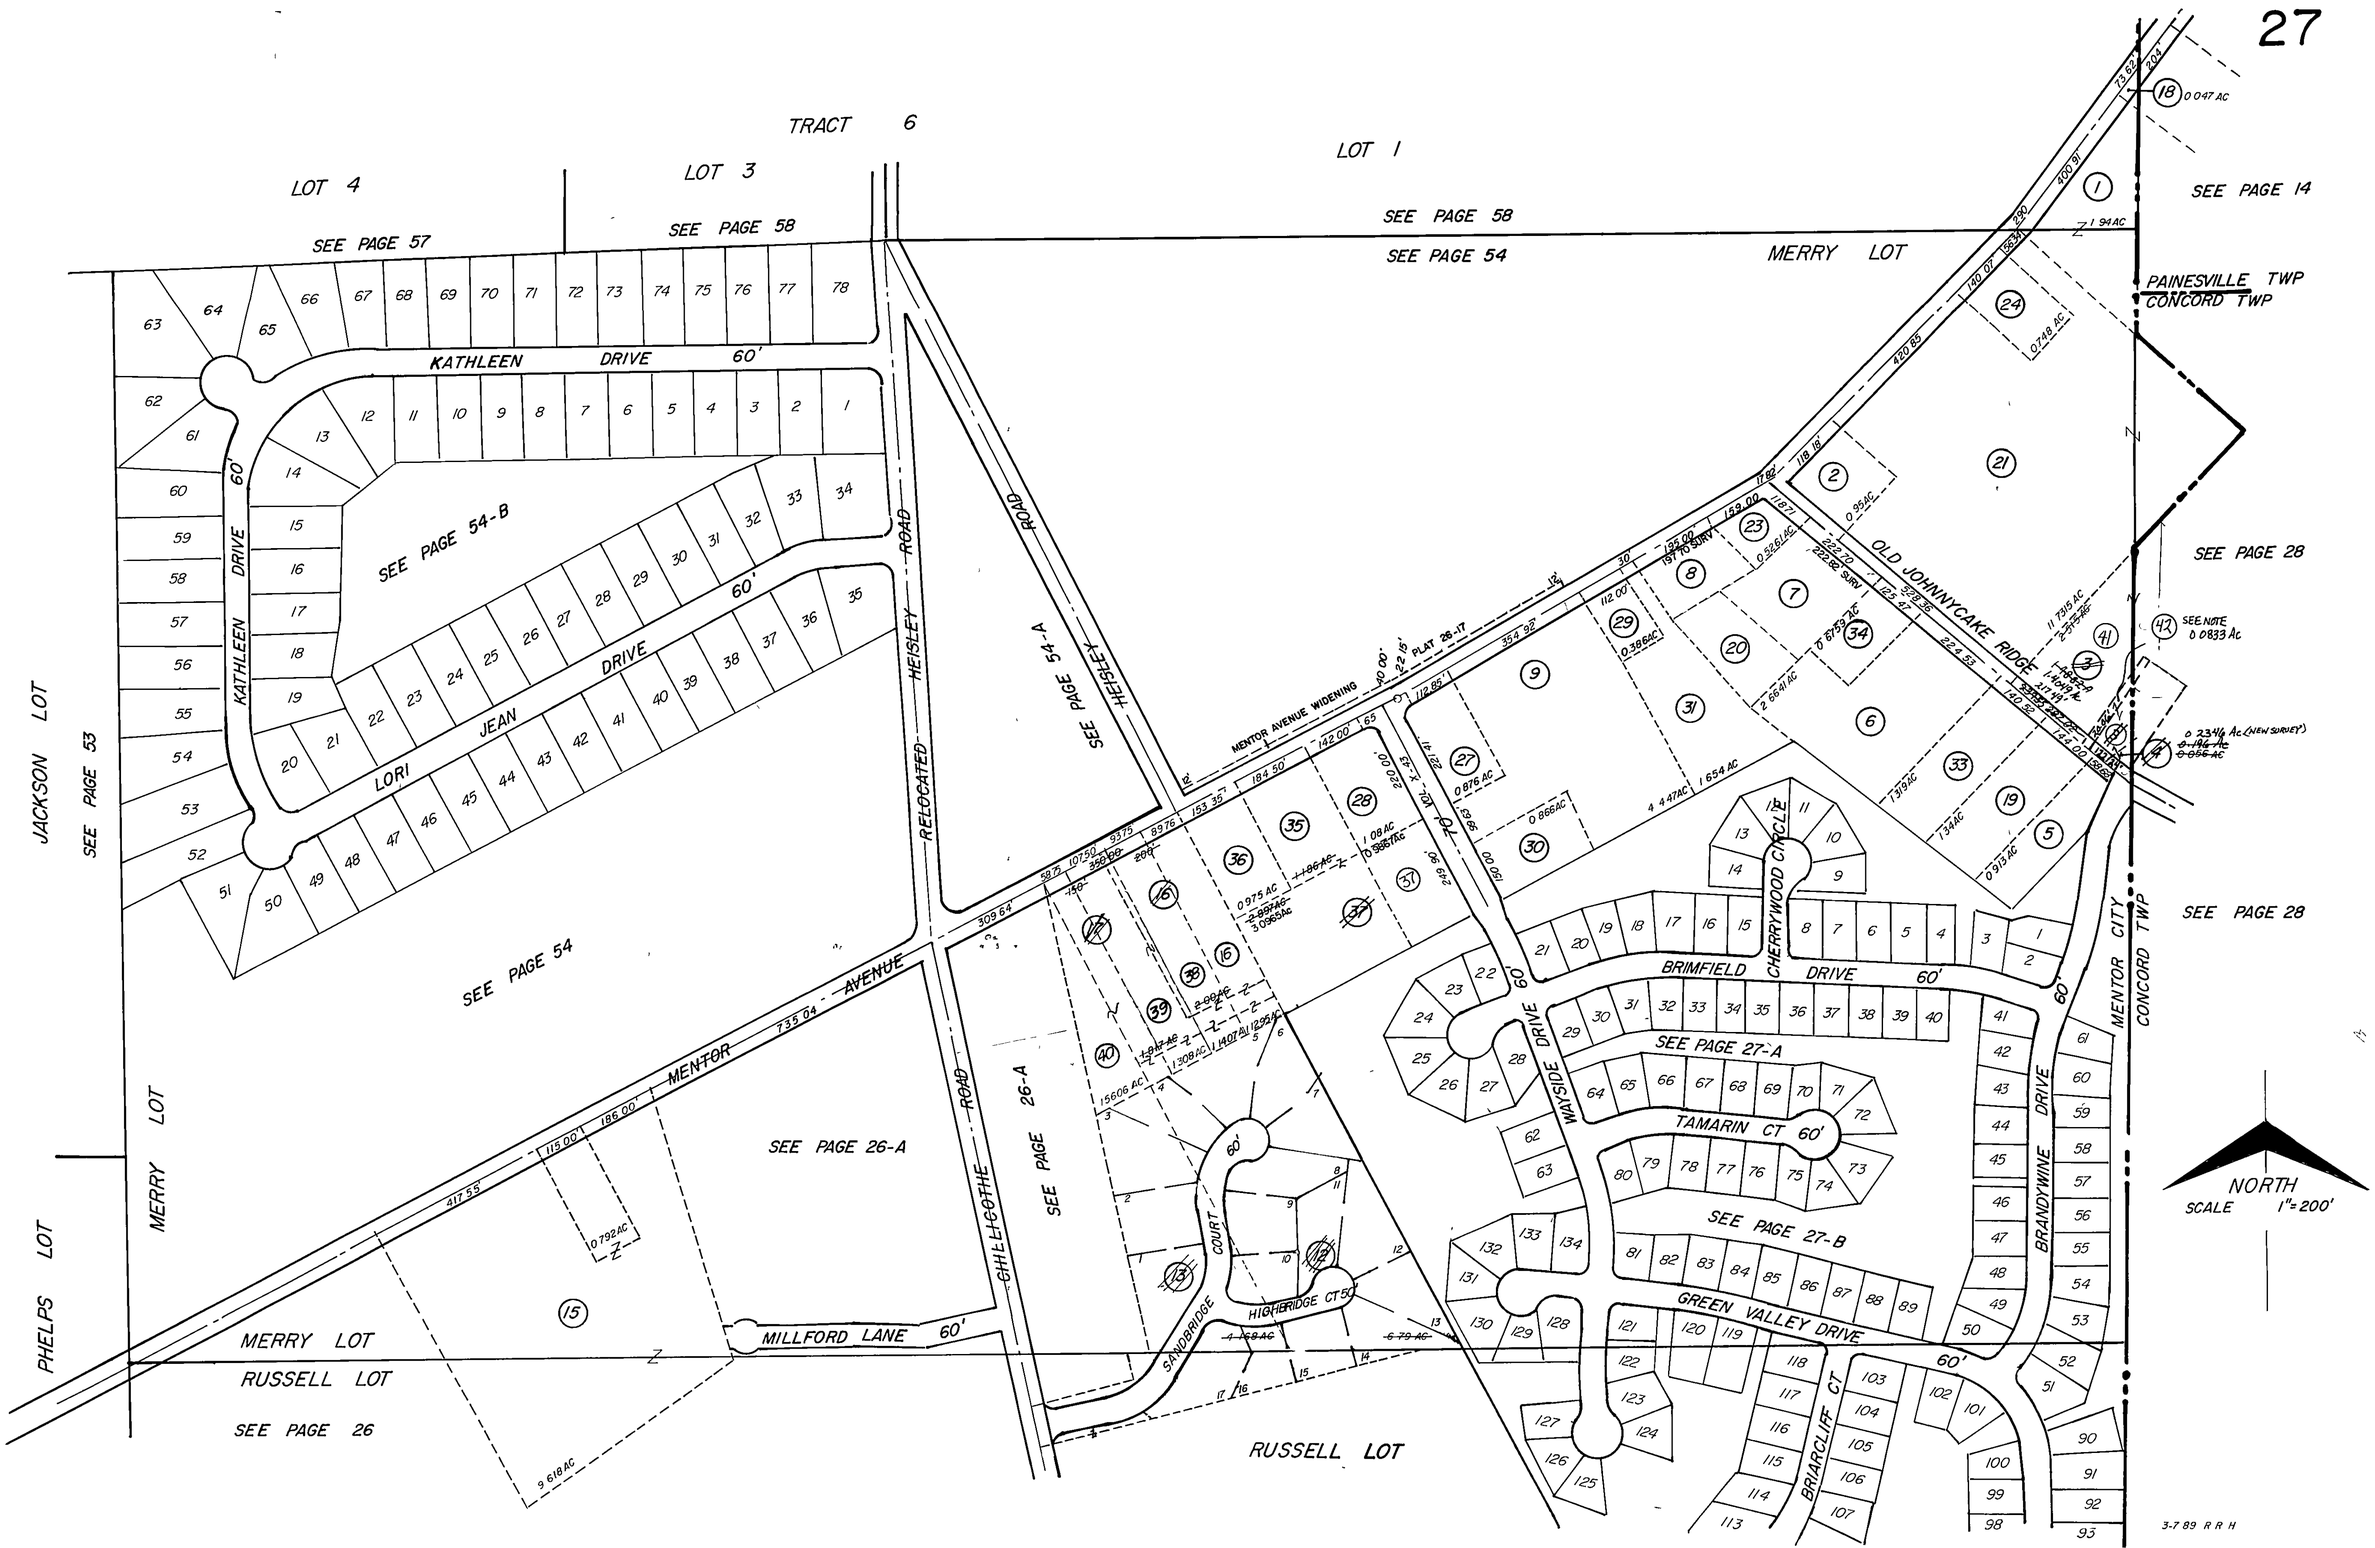
TRACT 6
LOT 4
LOT 3
LOT 1
SEE PAGE 57
SEE PAGE 58
SEE PAGE 58
SEE PAGE 54
MERRY LOT
SEE PAGE 14
PAINESVILLE TWP
CONCORD TWP
KATHLEEN DRIVE 60'
SEE PAGE 54-B
LORI JEAN DRIVE 60'
JACKSON LOT
SEE PAGE 53
SEE PAGE 54
MERRY LOT
PHELPS LOT
MENTOR AVENUE
RELOCATED HEISLEY ROAD
SEE PAGE 54-A
HEISLEY ROAD
MENTOR AVENUE WIDENING
PLAT 26-17
OLD JOHNNYCAKE RIDGE
SEE PAGE 28
SEE PAGE 28
MENTOR CITY
CONCORD TWP
CHERRYWOOD CIRCLE
BRIMFIELD DRIVE 60'
SEE PAGE 27-A
TAMARIN CT 60'
SEE PAGE 27-B
GREEN VALLEY DRIVE 60'
WAYSIDE DRIVE 60'
BRANDYWINE DRIVE 60'
BRIARCLIFF CT
SEE PAGE 26-A
SEE PAGE 26-A
CHILLICOTHE ROAD
SANDBRIDGE COURT 60'
HIGHBRIDGE CT 50'
MILLFORD LANE 60'
MERRY LOT
RUSSELL LOT
SEE PAGE 26
RUSSELL LOT
NORTH
SCALE 1"=200'
3-7-89 R R H