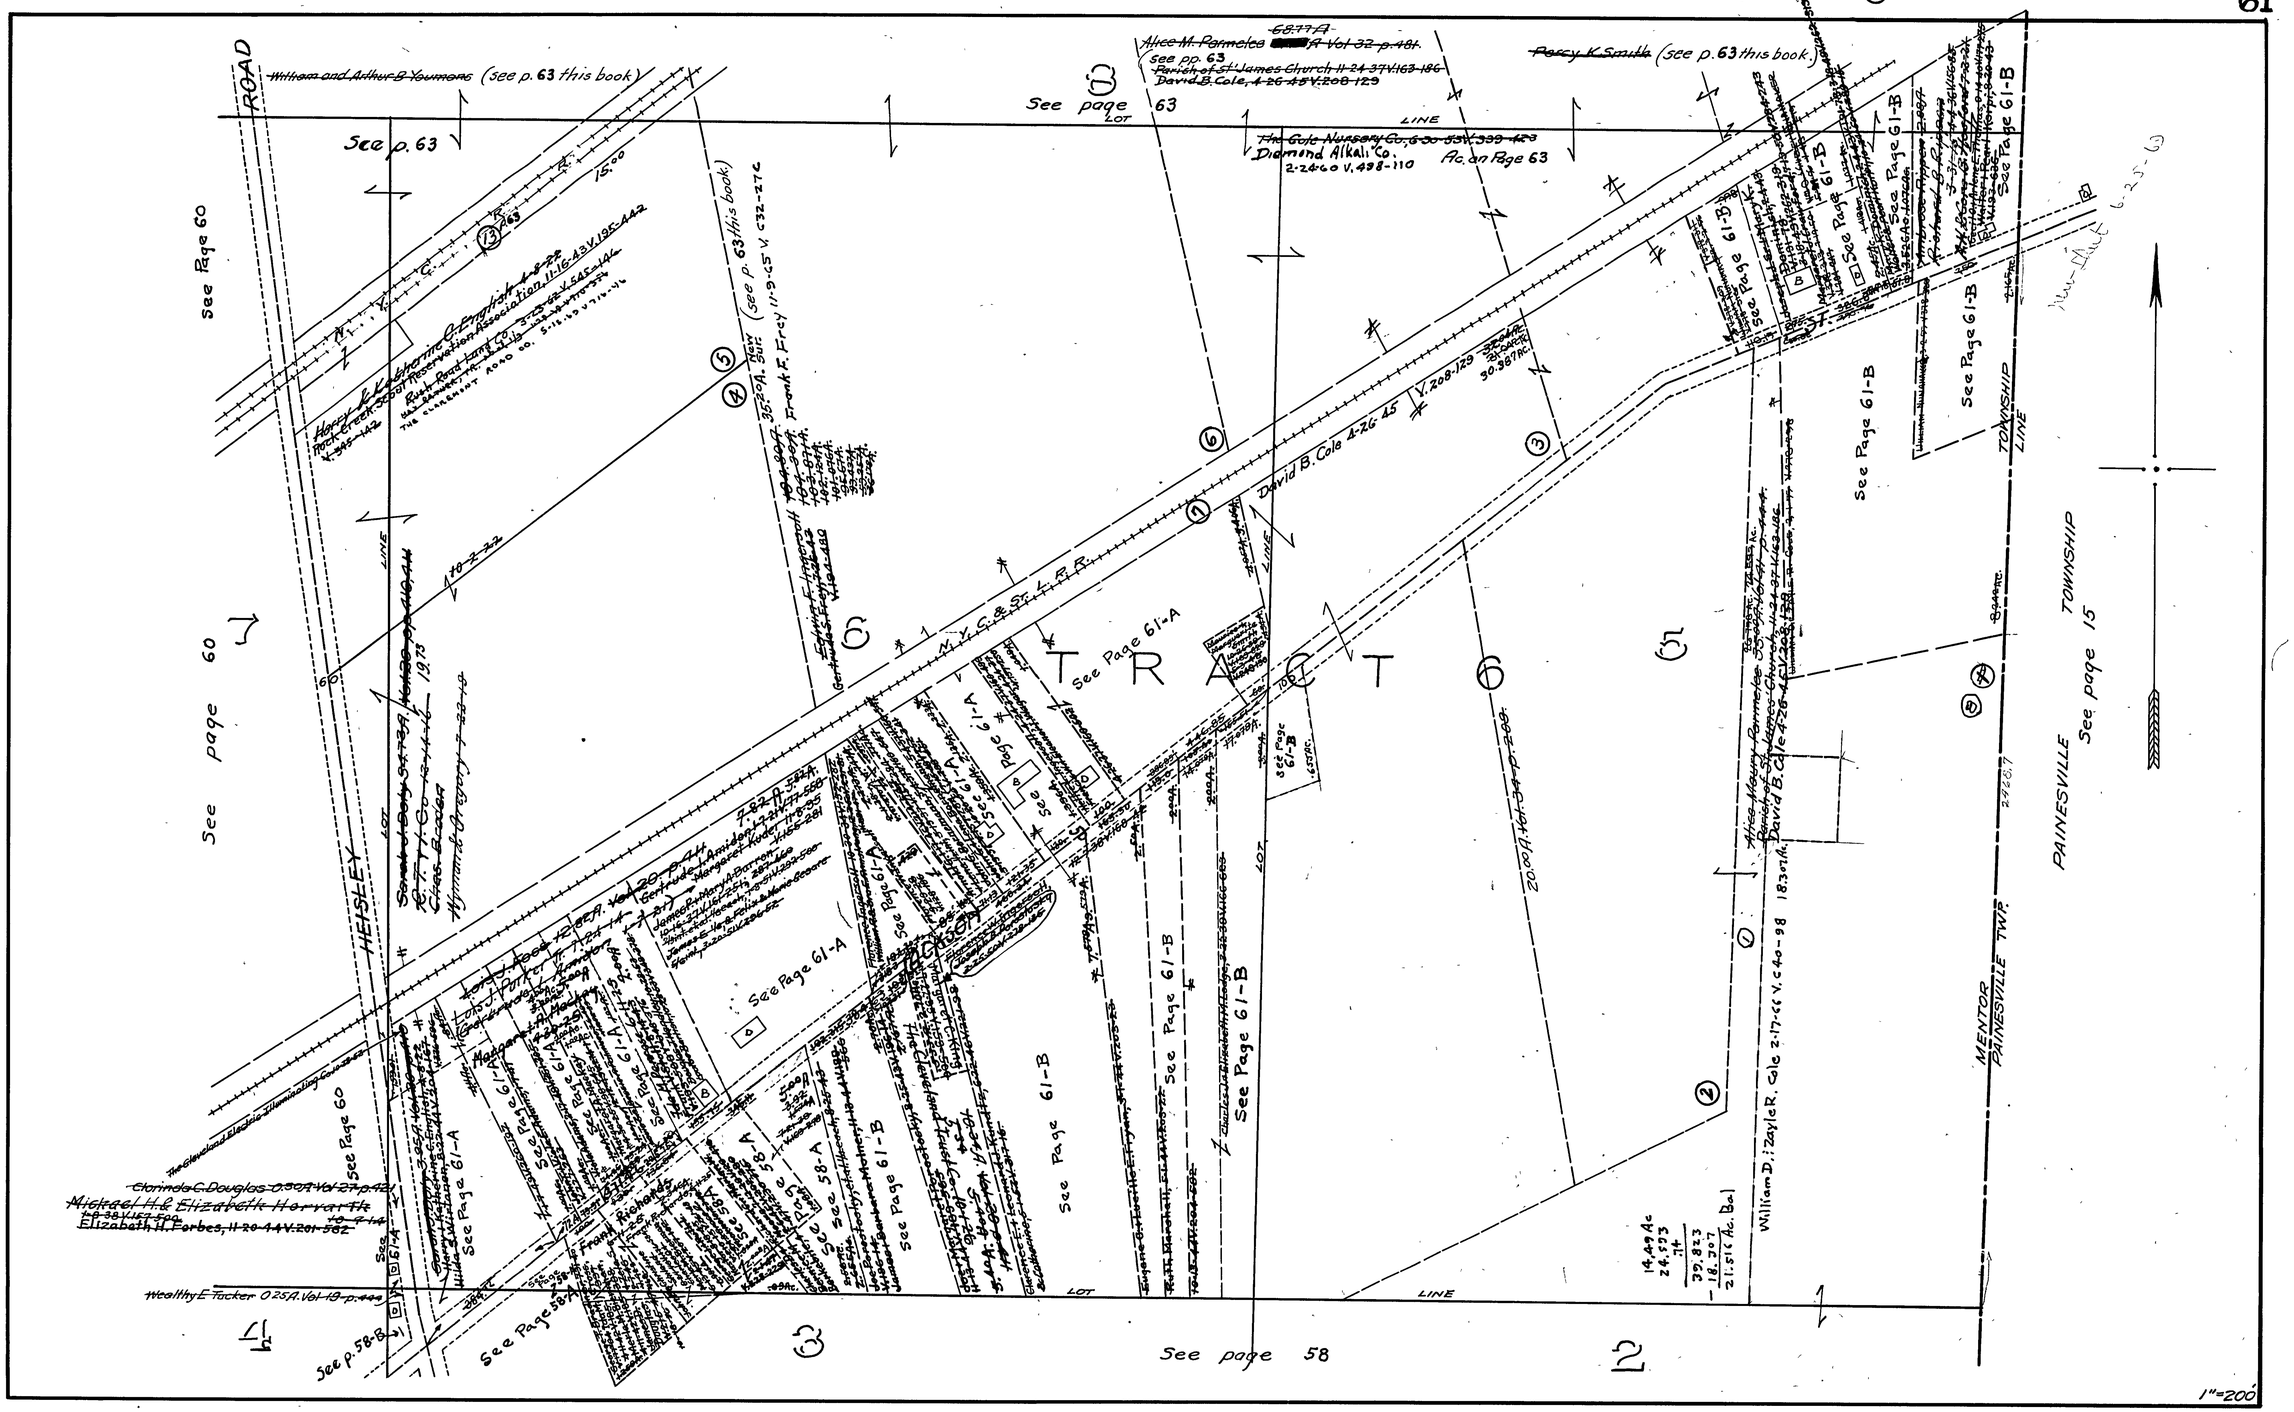

ROAD
HEISLEY
LOT
LINE
TRACT 6
N.Y.C. & St. L.R.R.
See page 63
See p. 63
See page 60
See page 58
See page 61-A
See Page 61-B
See Page 58-A
See Page 58-B
See p. 58-B
TOWNSHIP LINE
PAINESVILLE
MENTOR
PAINESVILLE TWP.
William and Arthur B Youmans (see p. 63 this book)
Percy K Smith (see p. 63 this book)
Diamond Alkali Co.
Frank F. Frey
David B. Cole 4-26-45 V. 208-129
William D. & Zayle R. Cole 2-17-66 V. C40-98
Clarinda C. Douglas
Michael H. & Elizabeth Horvath
Elizabeth H. Forbes
Wealthy E. Tucker
1"=200'